



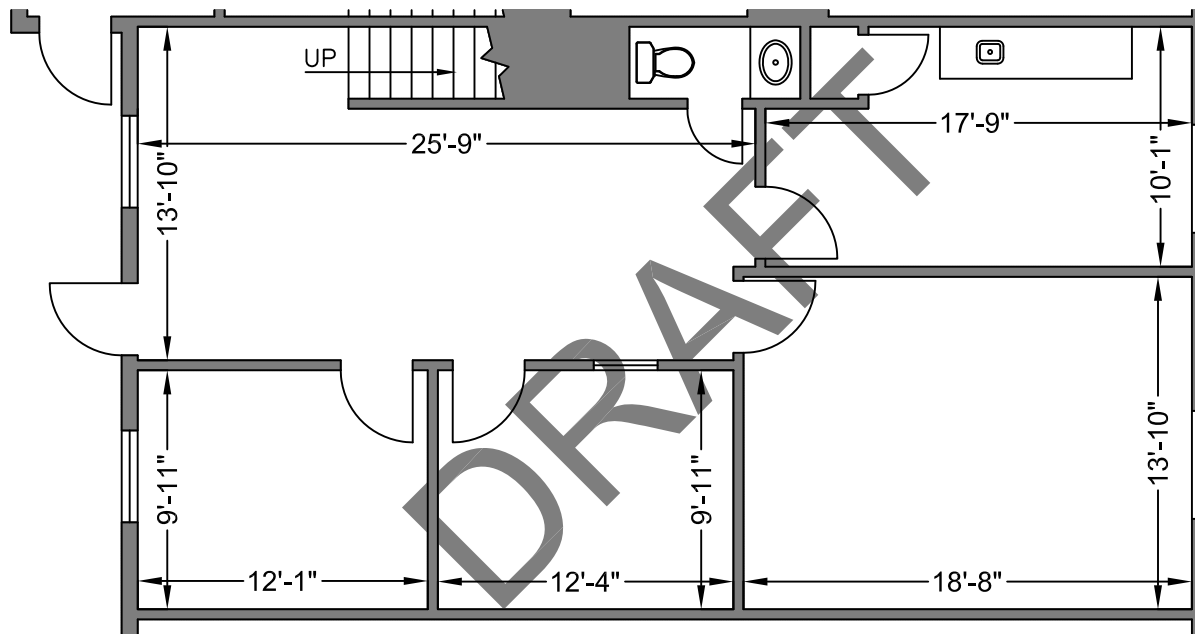

Unit 10 – 1st Floor Plan
(approx. 1,117sf)

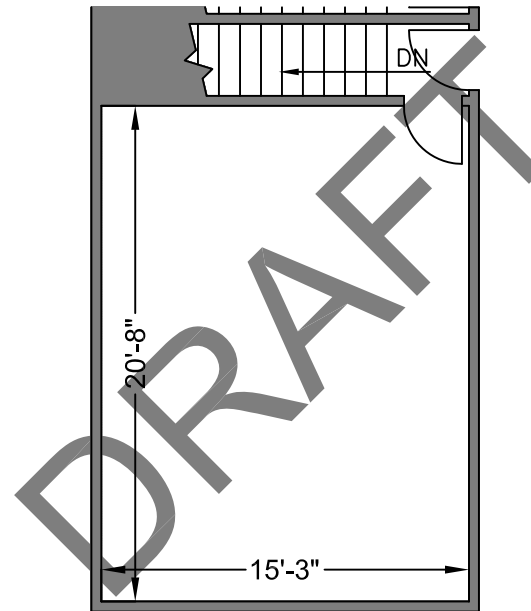

Unit 10 – 2nd Floor Plan
(approx. 355sf)

PROJECT:

9 Cedarwood Drive
Bedford, NH

TITLE:

Unit 10 Floor Plan

DRAWN: KM

DATE: 07/22/19

SCALE: 1/16"=1'-0"

SHEET:

A10

THIS PLAN IS FOR GENERAL
ARRANGEMENT AND PROJECT PLANNING
PURPOSES ONLY. DO NOT SCALE PLAN
FOR CONSTRUCTION PURPOSES.

Drafting By:

Northeast
FLOOR PLANS
www.northeastfloorplans.com