




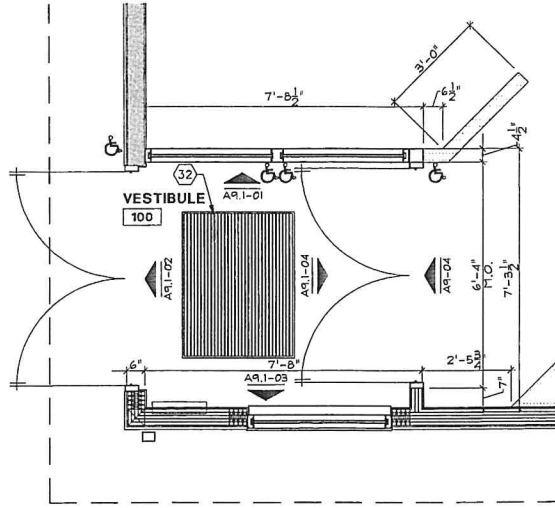

ENLARGED PARTIAL PLAN 3
SCALE 3/8" = 1'-0"

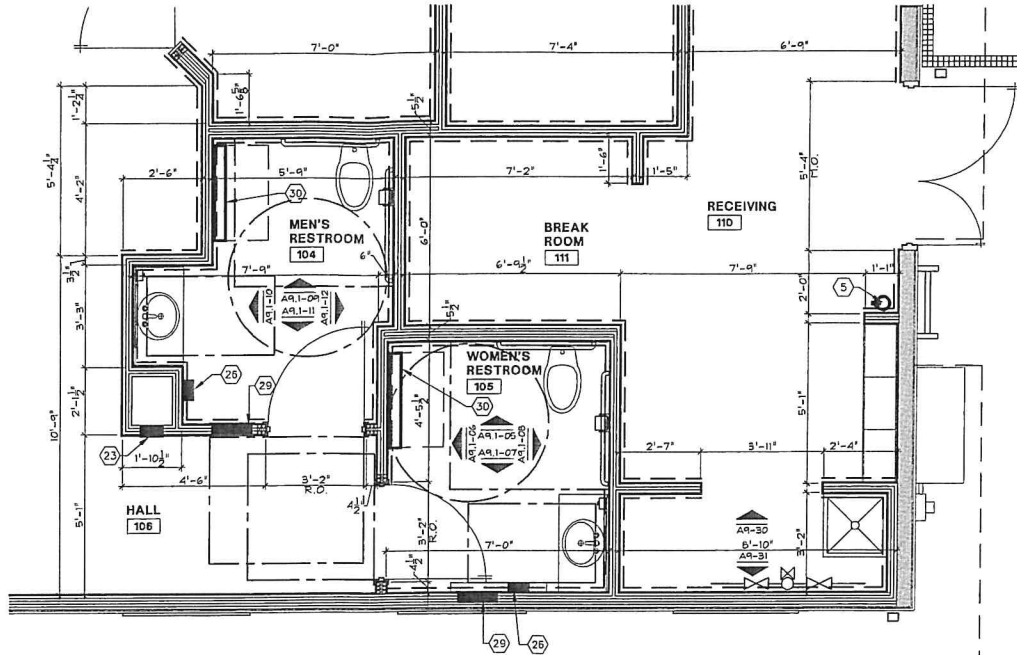

ENLARGED PARTIAL PLAN 2
SCALE 3/8" = 1'-0"

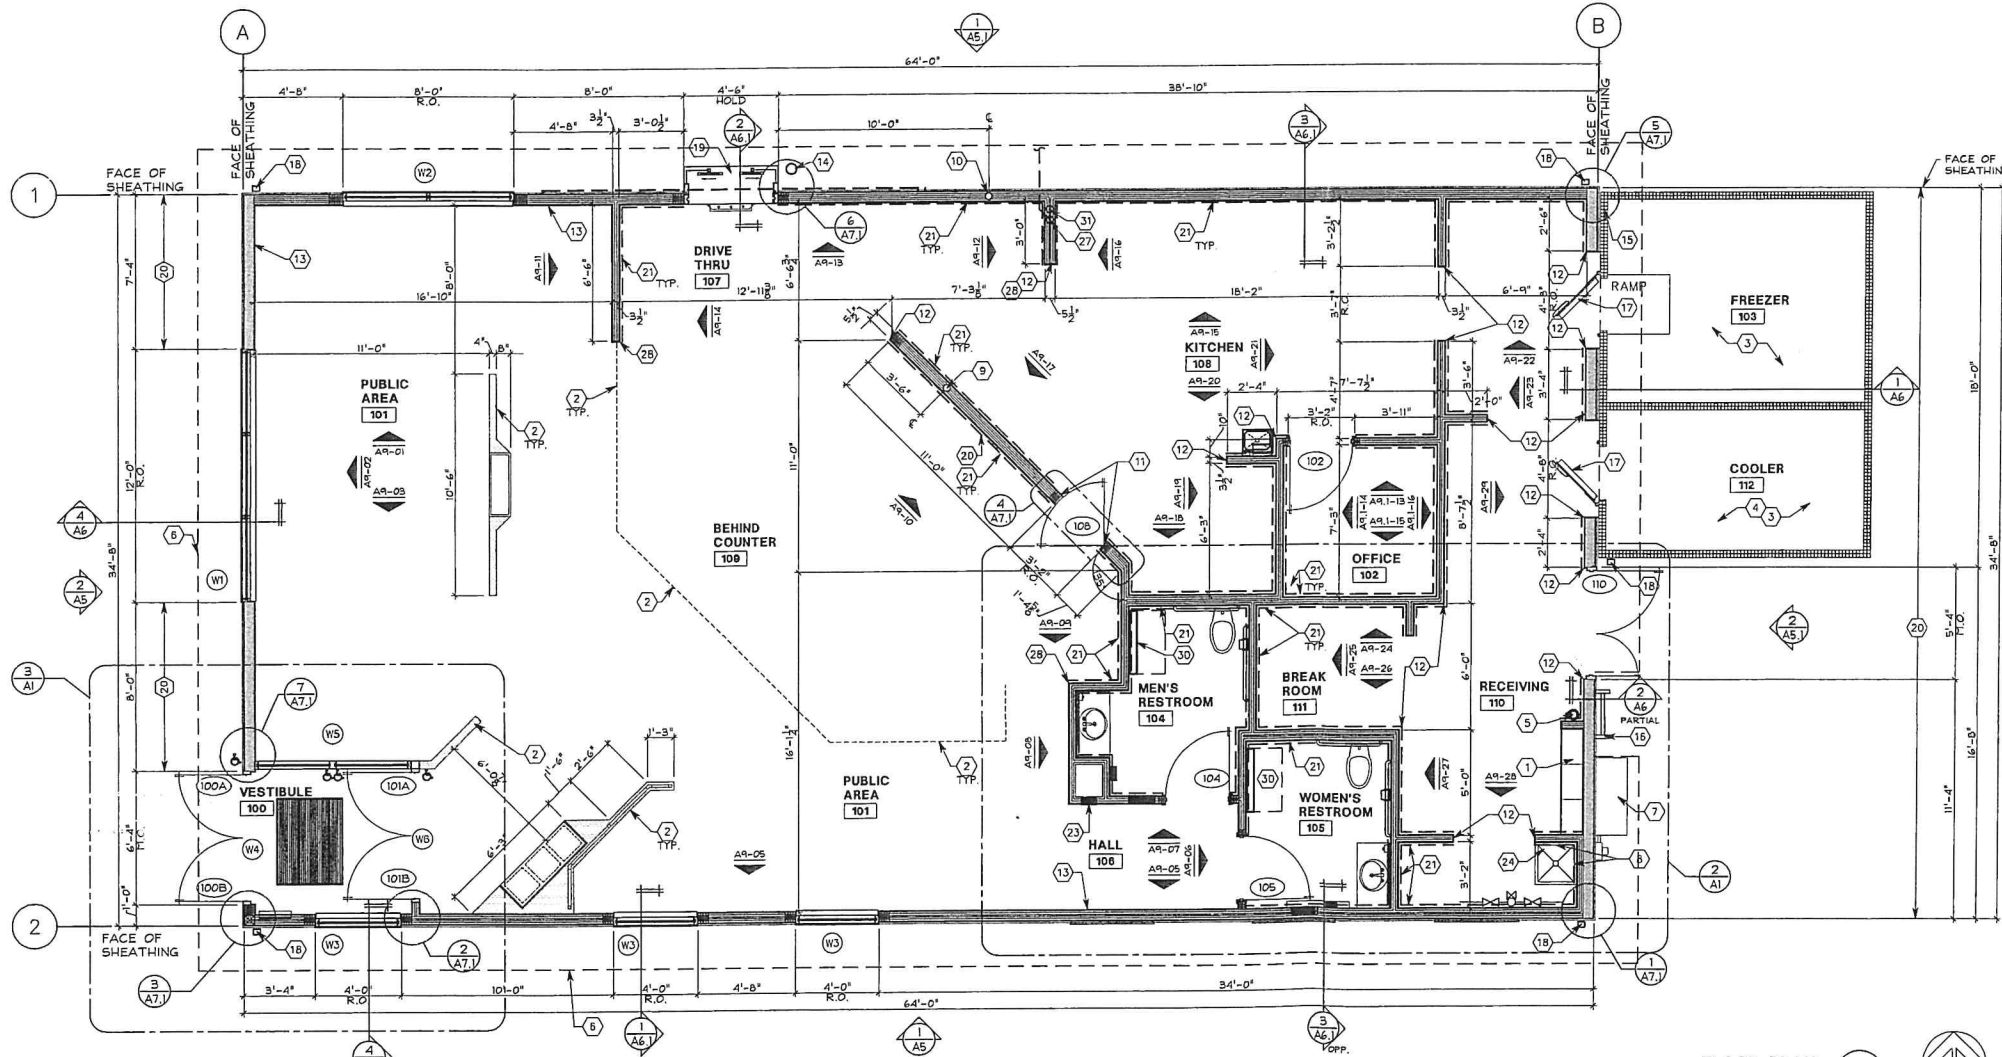


FLOOR PLAN 1
SCALE 1/4" = 1'-0"



- GENERAL NOTES**
- ALL PARTITIONS NOT DIMENSIONED ARE 3 1/2" WOOD STUDS. (3 1/2" 20GA METAL STUDS MAY BE USED.)
 - SEE FINISH SCHEDULE/FLOOR COVERING SHEET FOR EXTENT OF FLOOR TILE.
 - DATUM LINES ARE TO FACE OF PLYWOOD SHEATHING UNLESS NOTED OTHERWISE.
 - INTERIOR DIMENSIONS ARE FROM FACE TO FACE OF FRAMING.
 - INTERIOR SOFFITS ARE SHOWN ON SHEET A3.
 - SEE SITE PLAN FOR LOCATIONS/ EXTENT OF SIDEWALKS, ETC.
- FLOOR PLAN NOTE LEGEND**
- PREMANUFACTURED ELECTRICAL SWITCHGEAR CABINET PROVIDED BY OWNER INSTALLED BY G.C. COORDINATE W/ TDL REPRESENTATIVE.
 - G.C. TO INSTALL QUARRY TILE BASE AT FRONT COUNTER AND LOW WALLS AFTER ITEMS ARE IN PLACE. SEE DETAIL 5/AS.
 - PREMANUFACTURED WALK IN FREEZER/COOLER PROVIDED AND INSTALLED BY OWNER. FREEZER TO HAVE INSULATED FLOOR W/ LET IN RAMP. SEE SHEET A2 FOR UNIT DIMENSIONS. G.C. TO INSTALL UTILITY CONNECTION AS INDICATED ON MECHANICAL, ELECTRICAL, & PLUMBING SHEETS. COORDINATE W/ TDL REPRESENTATIVE.
 - COOLER TO RECEIVE QUARRY TILE FLOOR & BASE. SEE FINISH SHEETS.
 - HALL MOUNTED FIRE EXTINGUISHER - VERIFY TYPE AND LOCATION W/ FIRE MARSHAL.
 - LINE OF OVERHANG ABOVE.
 - C/T CABINET & ELECTRIC METER AT THIS LOCATION AS REQUIRED. COORDINATE WITH LOCAL UTILITIES.
 - WALLS AROUND POP SINK TO RECEIVE FRP FINISH OVER MOISTURE RESISTANT PLYWOOD SHEATHING. INSTALL WIRE SHELVING ABOVE.
 - G.C. TO PROVIDE AND INSTALL 12"x12"x6" DEEP WORK BOX @ 12" A.F.F. FOR SANDWICH UNIT COMPRESSOR LINES. EXTEND 4" PVC CONDUIT UP FROM BOX TO 12" ABOVE CEILING. NO SHARP BENDS. SEE DETAIL 1/AS.
 - G.C. TO PROVIDE AND INSTALL 12"x12"x6" WORK BOX W/ REMOVABLE COVER IN WALL & EXTEND 4" P.V.C. CONDUIT FROM BOX TO 12" ABOVE CEILING FOR REMOTE CONDENSER LINE SETS. MOUNT BOTTOM OF BOX @ 34" A.F.F. SEE DETAIL 13/AS.
 - PROVIDE 2x4 WOOD FRAMING AT SWINGING DOOR. SEE DETAIL 6/AS.
 - STAINLESS STEEL CORNER OR END WALL GUARDS PROVIDED & INSTALLED BY G.C. CORNER GUARDS AVAILABLE FROM KITCHEN EQUIPMENT SUPPLIER. SEE DETAIL THIS SHEET.
 - 1/2" MOISTURE RESISTANT PLYWOOD FROM FLOOR TO 6' A.F.F. ON WOOD STUDS @ 16" O.C. EXTEND 1/2" GYPSUM N.B. TO ABOVE CEILING. (TYP. @ DINING ROOM).
 - 4" DIA. CONCRETE FILLED STEEL PIPE BOLLARD W/ PAINTING BOL-BR BOLLARD COVER. SEE DETAIL 7/SD2.
 - PROVIDE 1" AIRSPACE BETWEEN FREEZER/COOLER & BUILDING SHEATHING PER MANUFACTURERS DETAILS.
 - ROOF LADDER - SEE DETAIL 3/AS.
 - FREEZER/COOLER DOOR & EXPOSED DOOR PANEL TO BE STAINLESS STEEL BY FREEZER/COOLER MFG.
 - 3"x4" PREFINISHED ALUMINUM DOWNSPOUT.
 - HORTON TSK 8200 AUTOMATIC BIPARTING DRIVE THRU WINDOW FURNISHED BY TDL INSTALLED BY G.C. DO NOT INSTALL PICK UP WINDOW UNTIL KITCHEN EQUIPMENT HAS BEEN RECEIVED & IN STORE. COORDINATE W/ TDL CONSTRUCTION MANAGER.
 - SHEAR WALL LOCATION. SEE STRUCTURAL.
 - DASHED LINE INDICATES 1/2" PLYWOOD SHEATHING FROM FLOOR TO 6' ABOVE ACOUSTIC TILE CEILING OR UNDERSIDE OF DRYWALL CEILING. PROVIDE MOISTURE RESISTANT PLYWOOD FROM FLOOR TO 6' A.F.F.
 - NOT USED.
 - PROVIDE FRAMING FOR RECESSED FIRE EXTINGUISHER CABINET. COORDINATE WITH TIM HORTONS FIELD ENGINEER.
 - RECESSED STAINLESS STEEL POP SINK PROVIDED & INSTALLED BY G.C. PURCHASE AS PART OF CORNER MOLDING PACKAGE SEE PLUMBING SHEETS.
 - HEADER. REFER TO REFLECTED CEILING PLAN.
 - PROVIDE BLOCKING FOR HAND DRYER. SEE MFG. CUT SHEET.
 - ROOF DRAINS, CONNECT TO STORY, REFER TO PLUMBING.
 - BACK BAR WALL TILE TO STOP HERE.
 - RECESSED STAINLESS STEEL TOWEL DISPENSER & GARBAGE UNIT. SEE SHEET A2 FOR SPECIFICATIONS.
 - KOALA CASE KNO-20 BABY CHANGING STATION PROVIDED AND INSTALLED BY G.C.
 - SECONDARY ROOF OVERFLOW DOWN IN WALL AND EXIT THRU EXTERIOR @ 12" A.F.F. USE ZURN Z-99 BRASS DOWNSPOUT NOZZLE.
 - FOOT GRILLE AS MANUFACTURED BY BOLAR. MODEL # TDL 2 DISTRIBUTED BY TEN PLUS ARCHITECTURAL PRODUCTS. CONTACT CUSTOMER SERVICE: 1-866-834-0717. REFER TO DETAILS 1/AS.

- SYMBOL LEGEND**
- PUSH BUTTON FOR AUTOMATIC DOOR OPERATOR
 - DATUM LINE REFERENCE INDICATES FACE OF EXTERIOR SHEATHING
 - DETAIL NUMBER
 - DRAWING NUMBER
 - DENOTES ROOM NAME AND NUMBER. REFER TO ROOM FINISH SCHEDULE.
 - INTERIOR ELEVATION NUMBERS. REFER TO DRAWINGS A9 & A9.1.
 - WINDOW NUMBER. REFER TO WINDOW SCHEDULE.
 - DOOR NUMBER. REFER TO DOOR SCHEDULE.
 - NOTE REFERENCE. REFER TO NOTE LEGEND.
- CORNER MOLDING DETAIL**
-

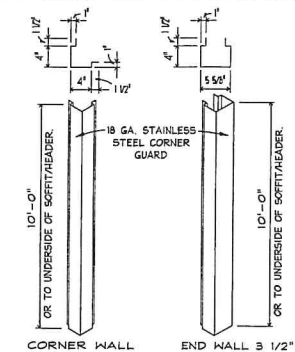

SHREMSHOCK ARCHITECTS, INC.
6100 S. SHAWNEY BL. WESTERVILLE, OH 43081
Phone: (614) 440-4400 Fax: (614) 440-4000
email: info@shremshock.com

Tim Hortons
MODEL 2400-08 NE (U.S.)
STREET
CITY, STATE ZIP

FLOOR PLAN

THE ARCHITECT ASSUMES NO RESPONSIBILITY OR LIABILITY FOR THE USE OF THESE PLANS FOR ANY PROJECT OTHER THAN SPECIFICALLY AUTHORIZED BY THEM AND SIGNED AND SEALED FOR SUCH SPECIFIC LOCATION BY THE STATE SHOWN ON THE SEAL. THE BUILDING USE IS ONLY APPLICABLE IN AREAS MEETING THE STATED DESIGN CRITERIA.

SAI # 08006
DRAWING NUMBER:
A1

DRAWN BY: DJS CHECKED BY: MLL

REVISIONS:
DATE ISSUED:
01/29/2008