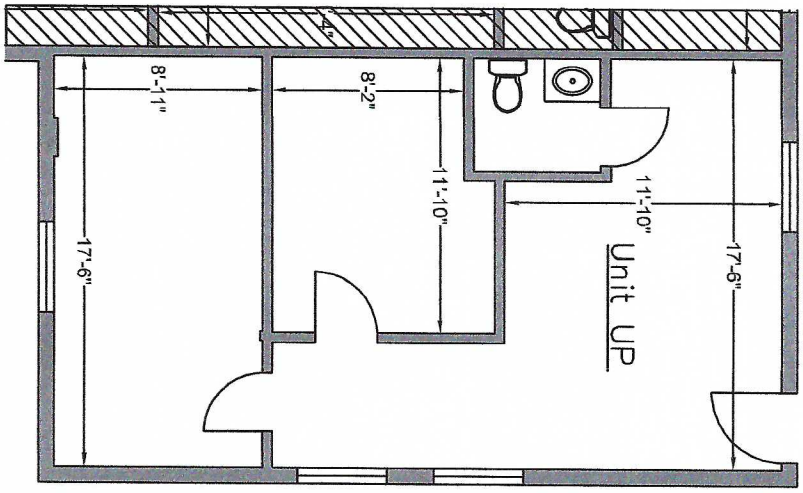


Unit UP
(approx. 604sf)

SHEET:	A – 18
SCALE:	1/8"=1'-0"
DATE:	08/28/2019
DRAWN:	KM
TITLE:	Unit UP Floor Plan

PROJECT:
10 Chestnut Drive
Bedford, NH

THIS PLAN IS FOR GENERAL ARRANGEMENT AND PROJECT PLANNING PURPOSES ONLY. DO NOT SCALE PLAN FOR CONSTRUCTION PURPOSES.

Drafting By:
Northeast FLOOR PLANS
www.northeastfloorplans.com