


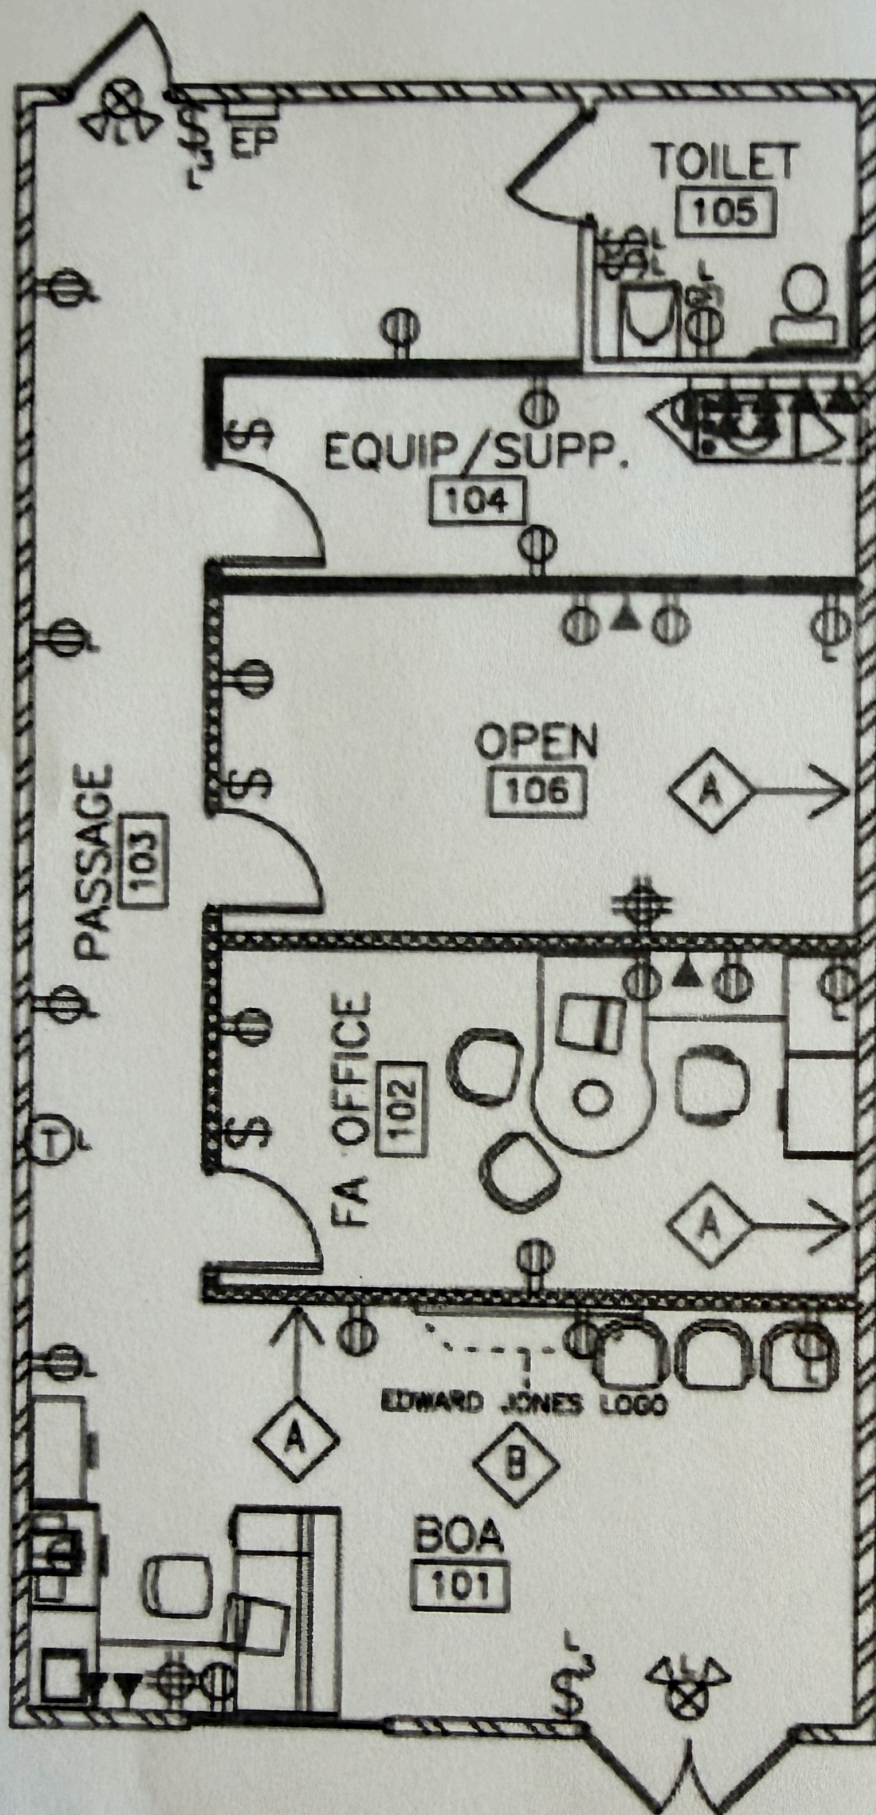

FURNITURE/EDJ EQUIP. PLAN

1/8" = 1'-0"

PLAN
NORTH

