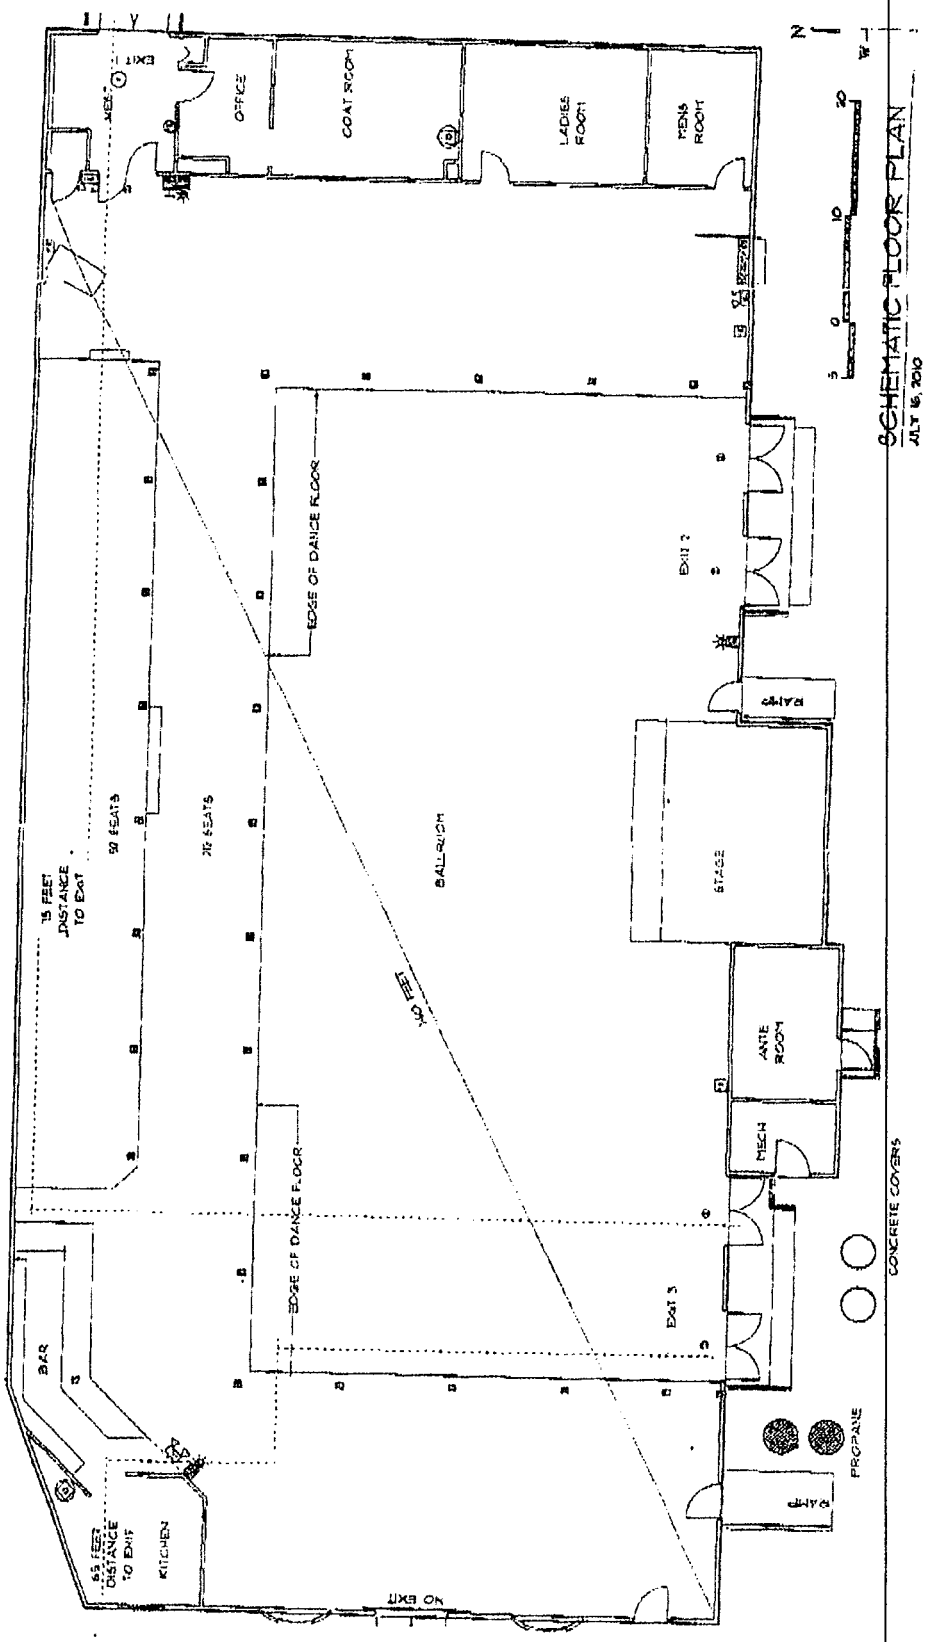


SCHEMATIC FLOOR PLAN
JULY 16, 2010

MICHAEL J. KEARE ARCHITECTS, PLLC
181 KENT PLACE, NEWMARKET NH

ROCKINGHAM BALLROOM
22 ASH SWAMP ROAD, NEWMARKET NH