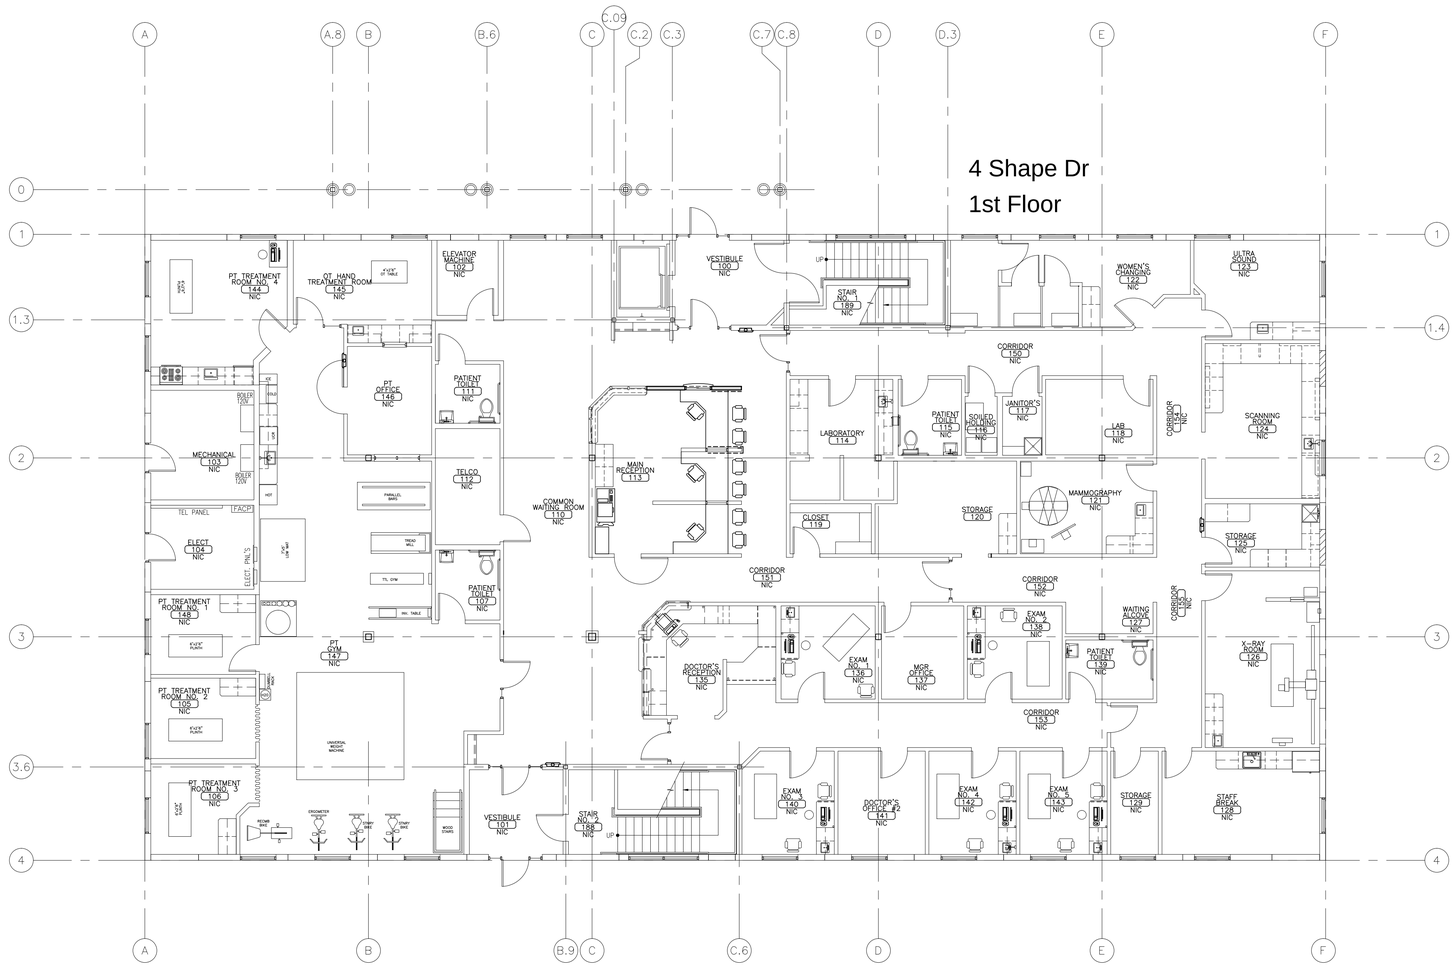

Southern Maine Health Care
MaineHealth
P.O. Box 626, Biddeford, Maine 04005-0626
(207) 282-7236 * Fax (207) 283-7252

BUILDING
4 SHAPE DRIVE
KENNEBUNK, MAINE 04043

DRAWING TITLE
FIRST FLOOR PLAN

DATE
REVISION DESCRIPTION

DRAWING NUMBER
A1.10

SCALE: 1/8" = 1'-0"
DATE: 01/12/2015

W:\DAWC - ORIGINAL FILES\WATER BASE FILES\1AH08WAC - Facilities Document\02 - Kennebunk\A Shape Dr\Floor Plan\A-Shape Drive 1st Floor - 01-12-2015