NORTH ELEVATION
1/8" = 1'-0"
1 A201

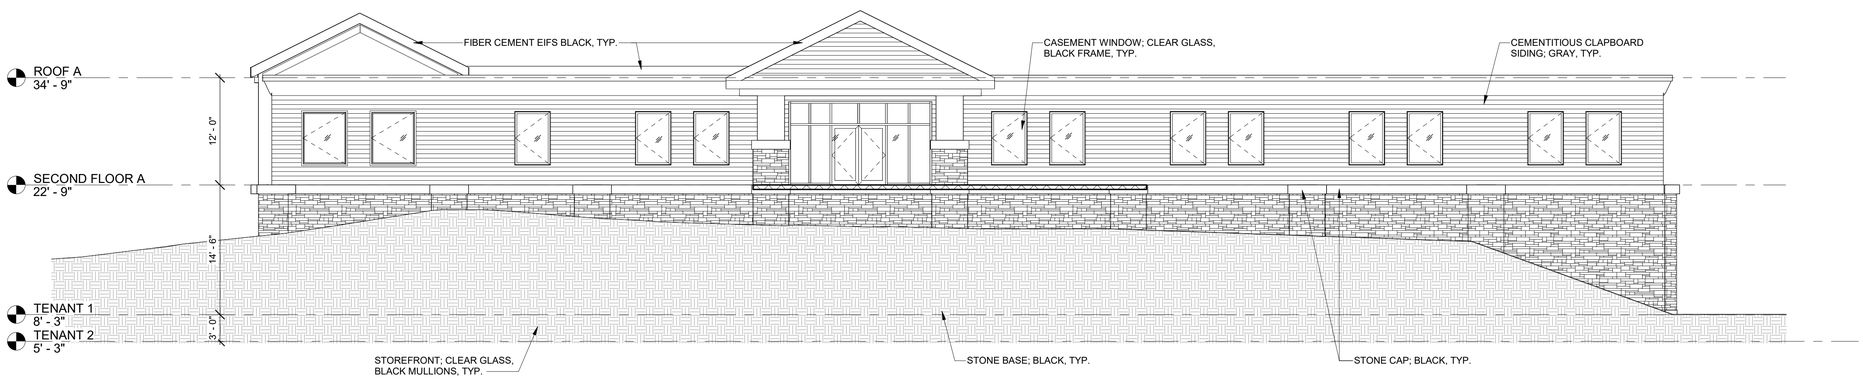

SOUTH ELEVATION
1/8" = 1'-0"
2 A201

COMMERCIAL OFFICE BUILDING

308 NASHUA, LONDONDERRY, NH 03053

BUILDING "A" EXTERIOR ELEVATIONS

10/20/2022

1/8" = 1'-0"

rwh architect

© COPYRIGHT 2022