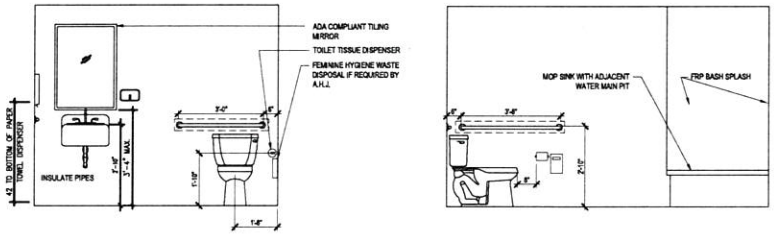


3 BATHROOM ELEVATIONS

SCALE: 1/2"=1'-0"

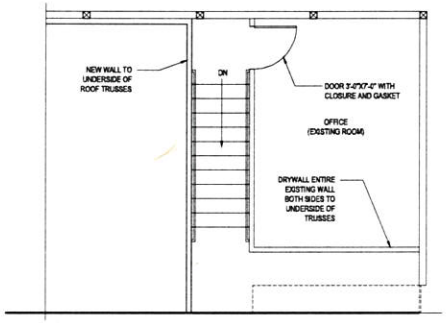


2 NEW WORK SECOND FLOOR PLAN

SCALE: 1/4"=1'-0"

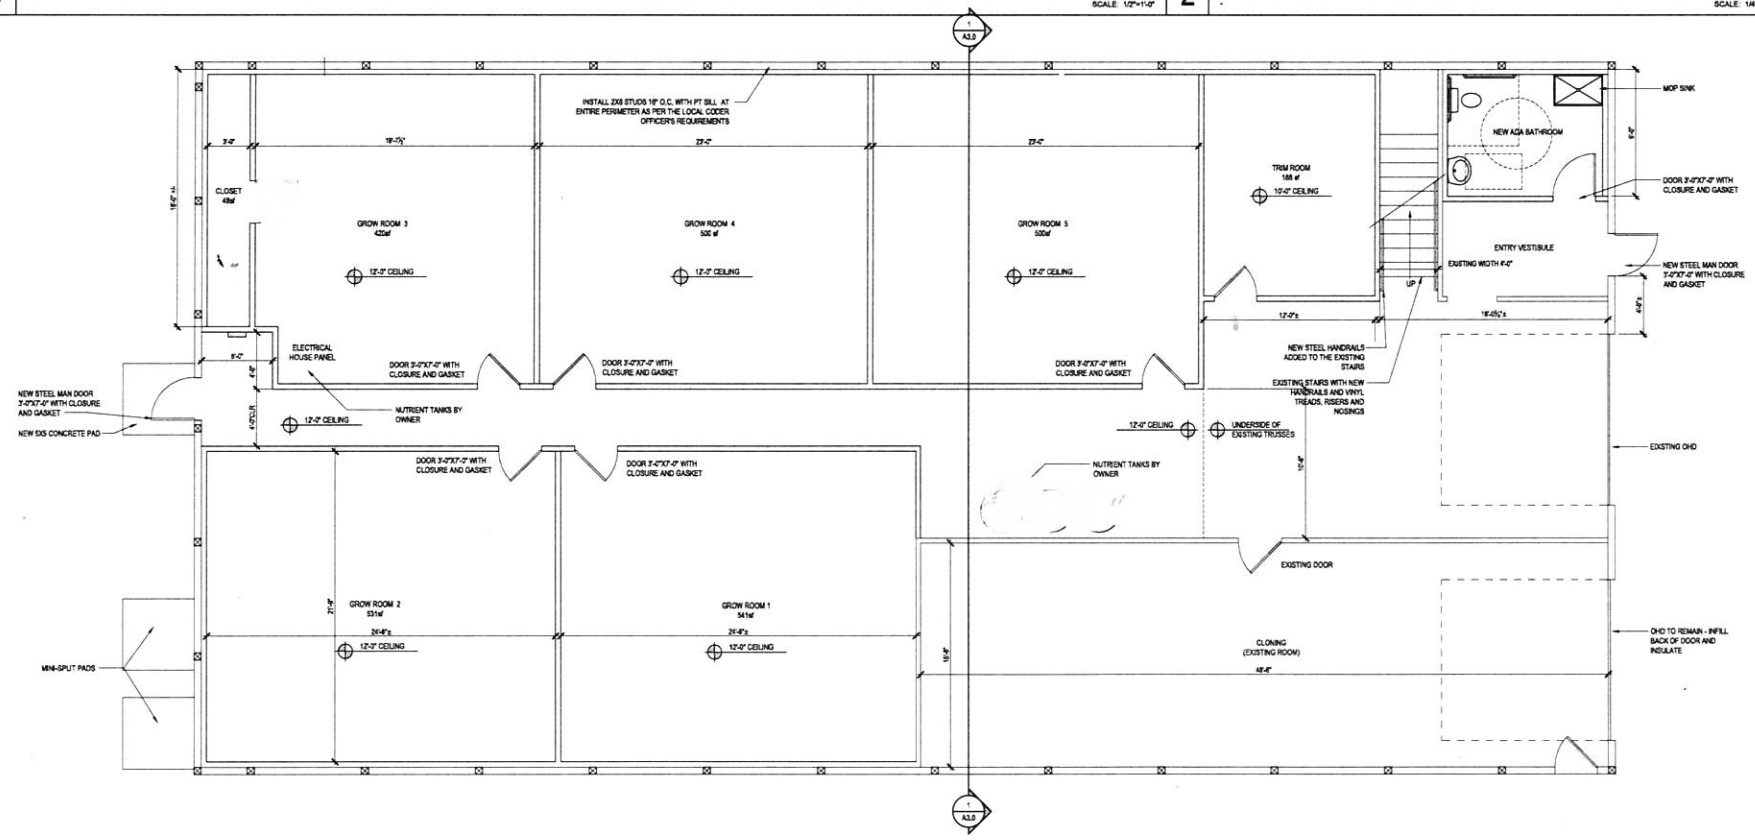


NOT FOR CONSTRUCTION

1 NEW WORK FIRST FLOOR PLAN

SCALE: 1/4"=1'-0"

ENVELOPE
ARCHITECTURE & CONSULTING

LICENSED ARCHITECT
DAVID B. DOUGLASS
NO. 6000
STATE OF MAINE

29 Main Street, LLC
29 Main Street, Limerick Maine
Cannabis Grow Facility
NEW FLOOR PLAN

REVISIONS

09/04/20 Plan Review Set
09/21/20 Revised Plan for Review
09/25/20 Revised Plan for Review
10/14/20 Permit Set Submission

SCALE: AS NOTED

09-4-20 | 29MAIN

A1.0

©ENVELOPE ARCHITECTURE & CONSULTING 2019 - ALL RIGHTS RESERVED