



**TURN-KEY
RETAIL AND
FOOD-SERVICE
OPPORTUNITY**

FOR SALE
**6 MAIN STREET,
BENNINGTON, NH 03442**
2,400+/- SF AVAILABLE

PROPERTY INFORMATION



FOR SALE

6 MAIN STREET, BENNINGTON, NH 03442

PRICE: \$400,000

DESCRIPTION:

This 2,400± square foot commercial building, formerly a beloved neighborhood country store, is move-in ready for its next successful operator. The property has undergone significant interior upgrades over the past few years, creating a bright, modern, and highly functional space ideal for immediate business activation.

The building features an equipped commercial kitchen with a comprehensive array of existing food service equipment and fixtures that remain in place, allowing a new owner to launch operations with minimal additional investment. A dedicated deli area, spacious cooler space, and comfortable customer seating are already in position, providing an ideal foundation for a country store, deli, café, pizzeria, full-service restaurant, or convenience store.

The area sees a significant influx of seasonal visitors year-round. With many wonderful bodies of water to enjoy during the summer months, along with seasonal second homes and winter activities such as skiing, snowmobiling and ice fishing during the colder months.

This property is perfectly suited for an owner-operator ready to hit the ground running or an investor seeking a prime retail redevelopment opportunity in the heart of Bennington, New Hampshire. Don't miss this chance to acquire a turn-key commercial space with extensive recent renovations and all the tools necessary for immediate success.


PROPERTY FEATURES:

- 2,400± SF of move-in ready food service building
- Commercial kitchen and food service equipment
- Deli area, spacious cooler space, comfortable customer seating
- Excellent visibility located in the center of town on a busy Main Street

EQUIPMENT

Equipment
Hoodmart 8' x 48" Low Box Hood with Short-Cycle Make-Up Air
Delfield 72" Mega Top Sandwich Unit 4472NP-30M
NSF 54" Reach-In 2-Door Upright Stainless Steel Commercial Refrigerator 42 cu. ft.
True 2-Door Glass Freezer GDM43F
KCS HSB Wall-Mounted Hand-Sink
Stainless Steel 3-Bay Commercial Sink 22" x 58"
Garland Sunfire Series 6-Burner Range, 24" Griddle, Broiler, 2-Ovens (Gas-Propane)
Pitco Fryer SG14 (Gas-Propane)
McRay 74" Open Case Grab & Go SC0550E6
Walk-In Cooler 6-Door 20' x 8' x 7' with Heated Door Frames, Evaporator and Condensing Unit
Walk-In Freezer 6' x 6' x 6.5' with Evaporator and Condensing Unit
Globe Meat Slicer Model 775
True Stainless Steel Curved Glass Refrigerated Deli Case with LED Lighting
Waring Commercial Heavy Duty 4-Slot Toaster
Avantco Electric Griddle 2' x 18"
VEVOR Commercial Panini Grill - 3600W Electric Sandwich Maker, Stainless Steel Double Press, Temp Control & 19"x9" Full Grooved Enamel Plate
Frigidaire Commercial Freezer FFU20FK1CW0 – 20 Cubic Feet
Kenmore Coffin Freezer
Galaxy Curved Top Display Freezer

DEMOGRAPHICS

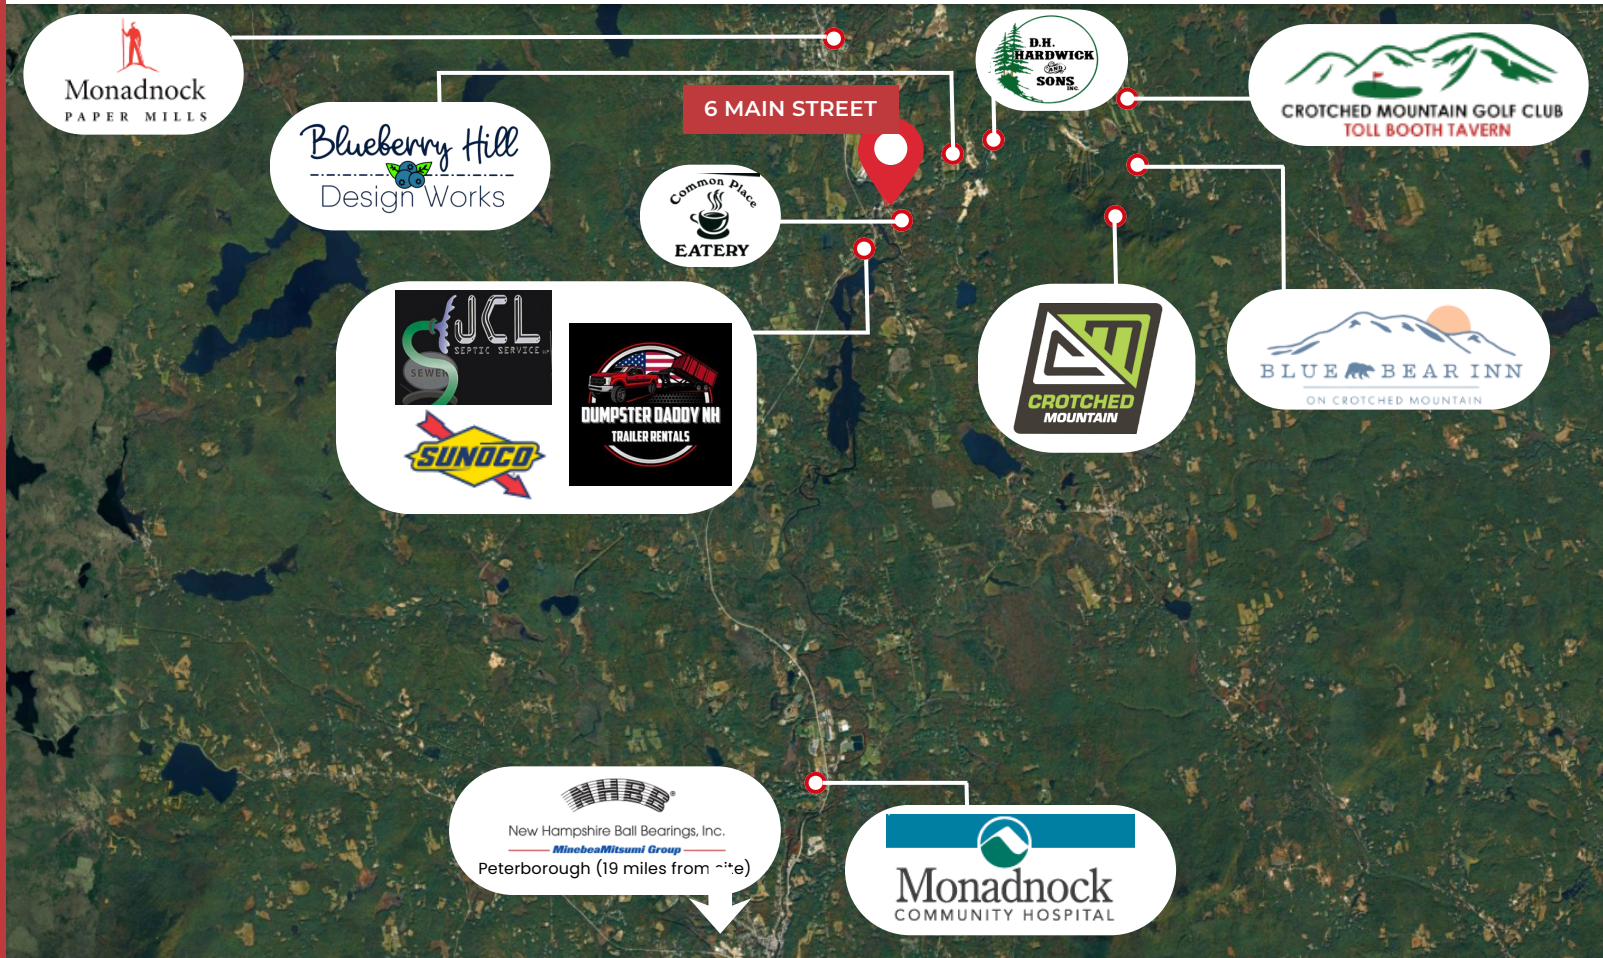

2026 SUMMARY

2026 SUMMARY	2 MILE	5 MILE	10 MILE
Population	1,731	7,301	27,161
Households	756	3,049	11,464
Families	502	2,075	7,652
Avg HH Size	2.28	2.36	2.33
Median Age	43.0	46.8	47.3
Median HH Income	\$84,577	\$97,438	\$104,161
Avg HH Income	\$114,439	\$132,898	\$138,007

BUSINESSES (10 MILE)



1,247

TOTAL BUSINESSES



11,288

TOTAL EMPLOYEES

INCOME (10 MILE)



\$104,161

MEDIAN HH INCOME



\$58,800


PER CAPITA INCOME



\$581,239

MEDIAN NET WORTH

MAP LOCATOR

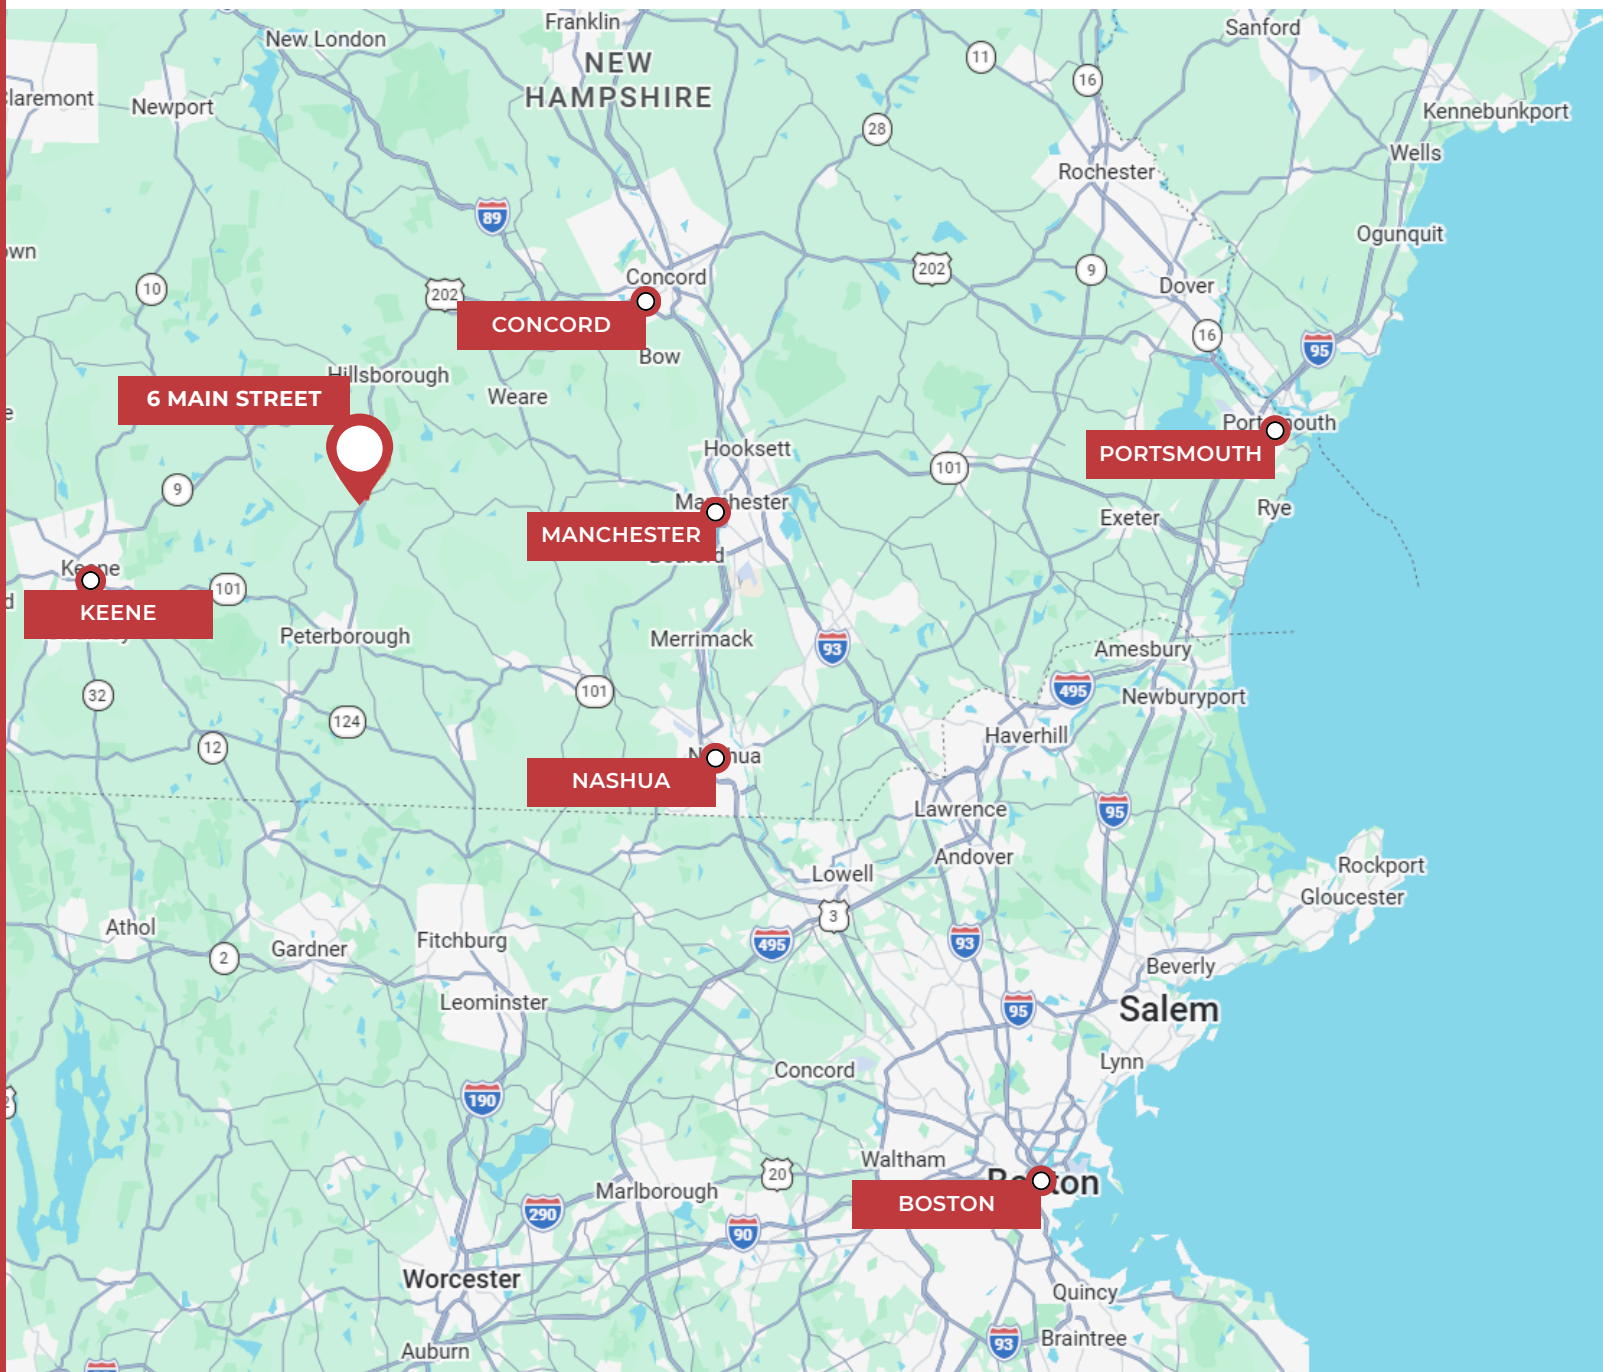

DRIVE TIMES TO:


Boston, MA	1 hr 41 mins	Concord, NH	40 mins
Manchester, NH	53 mins	Keene, NH	36 mins
Nashua, NH	58 mins	Portsmouth, NH	1 hr 33 mins

INTERIOR PHOTOS



VIRTUAL TOUR

Floor Plan

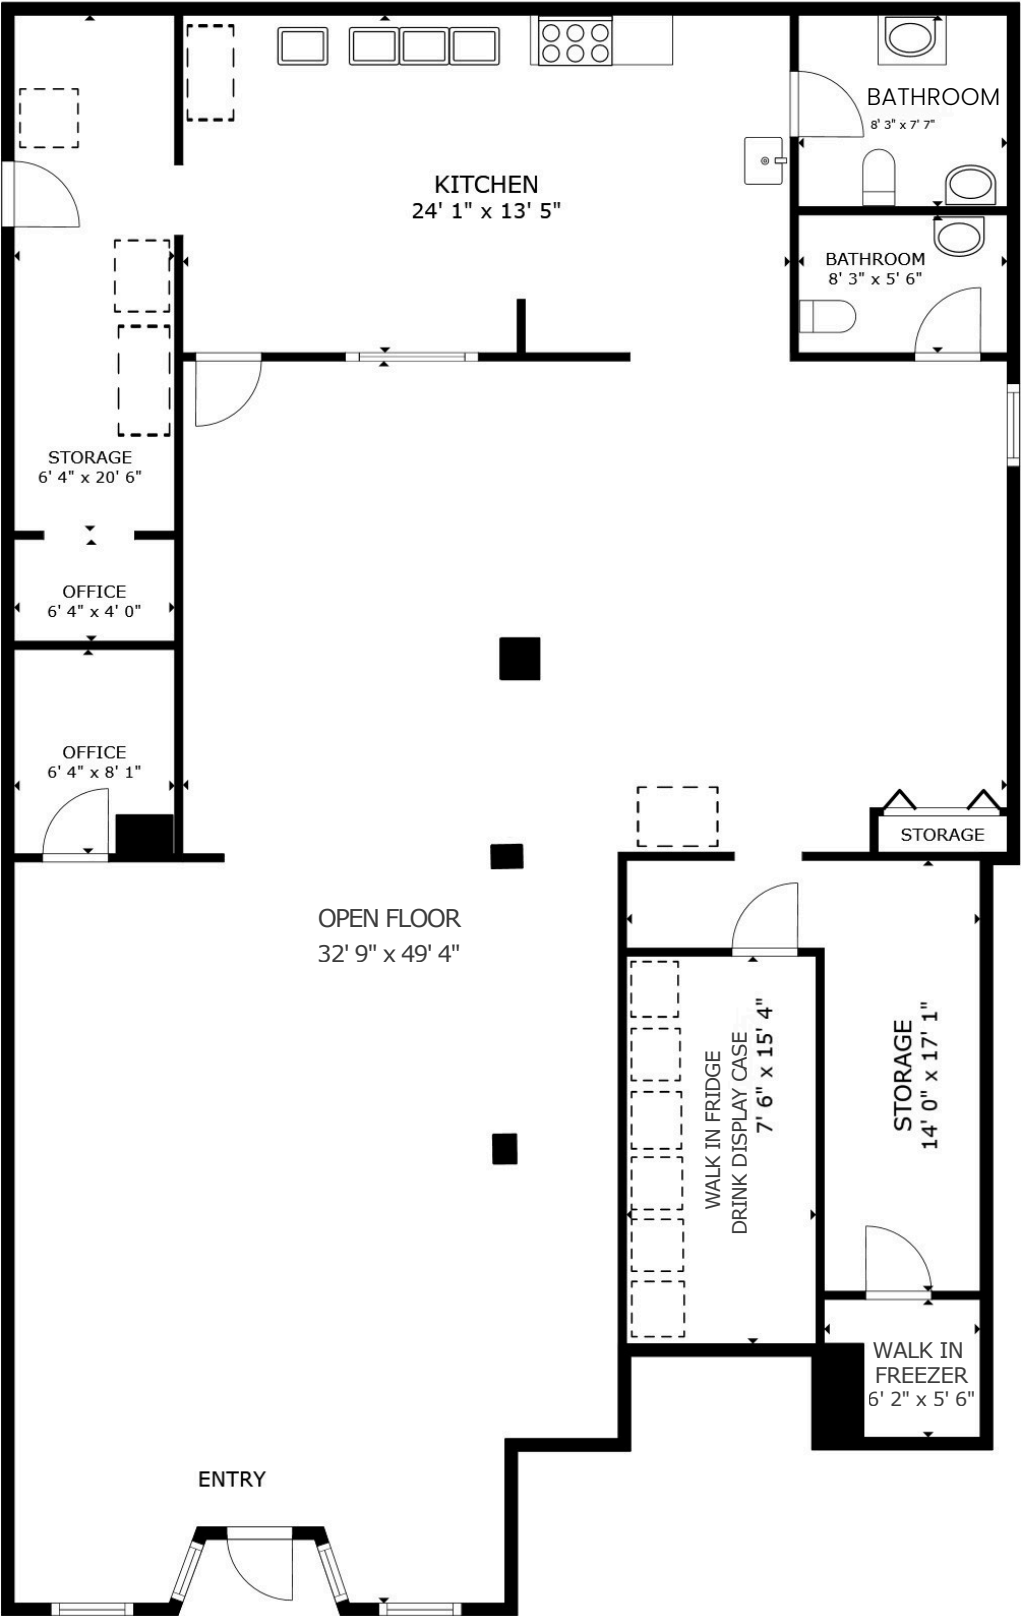

Book: 9644 Page: 489

After Recording Return To:
 Bennington Partners, LLC
 15 Fawn Ridge Road
 Hopkinton, MA 01748

E- Doc # 220039274
 Book 9644 Page 489

08/17/2022 01:57:43 PM
 Page 1 of 2

Mary Ann Crowell
 Register of Deeds, Hillsborough County
 LCHIP HIA683508 25.00
 TRANS TAX HI147817 2,250.00

WARRANTY DEED

DAVID R. SEYMOUR, ~~married~~/unmarried with an address of 6 Main Street, Bennington, NH 03442, for consideration paid, grants to **BENNINGTON PARTNERS, LLC**, a New Hampshire Limited Liability Company, with an address of 15 Fawn Ridge Road, Hopkinton, MA 01748, with **WARRANTY COVENANTS**:

A certain tract or parcel of land, with the buildings thereon, located at 6 Main Street, in the Town of Bennington, County of Hillsborough and State of New Hampshire, being shown as Tract I, containing 3,647 square feet and Tract II, containing 6,300 square feet on plan entitled Plan of Land in Bennington, N.H. Owned by Terry D. & Aileen P. Schnare Scale: 1"= 20', Sept. 28, 1998, Donald R. Mellen, Surveyor, Hillsborough, N.H." said plan being recorded in the Hillsborough County Registry of Deeds as Plan #22650, to which reference is made for a more particular description as if fully set forth herein.

Subject to the following:

1. All the rights reserved by Ann E. Foster in deed of Philip Mallett, dated September 22, 1896 and particularly the right to keep a drain from house formerly of George E. Messer to drain the sink water and cellar through said land as the drain now is, with the right to dig up and repair said drain any time it is needed, as the same may affect the subject.
2. Rights of Margaret E. LaClair, her successors and/or assigns over the paved driveway as shown on said Plan #22650 by prescription or otherwise.
3. Highway easement as shown on said Plan #22650.

For title reference see Warranty Deed recorded on October 7, 2020 in the Hillsborough County Registry of Deeds at Book 9360, Page 2719.


Under the pains and penalties of perjury, I, the Grantor named herein, do hereby voluntarily release any and all rights of homestead, if any, as set forth, and state that there are no other persons or person entitled to any homestead rights.

Page 1 of 2

DEED, CONT.


Book: 9644 Page: 490

In Witness Whereof I, the said, David R. Seymour, hereunto set my hands and seals this 17th day of August, 2022.

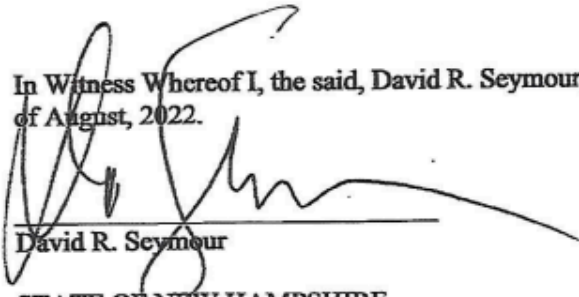
David R. Seymour

STATE OF NEW HAMPSHIRE
COUNTY OF HILLSBOROUGH

This instrument was acknowledged before me this 17th day of August, 2022, by David R. Seymour.

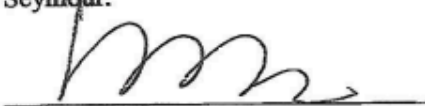
Signature of notarial officer
Title and Rank



Page 2 of 2

TAX CARD

Map: 000007 Lot: 000082 Sub: 000000 Card: 1 of 1 6 MAIN ST BENNINGTON Printed: 07/21/2026

OWNER INFORMATION		SALES HISTORY						PICTURE							
BENNINGTON PARTNERS, LLC 7 SCHOOL STREET, BOX 207 BENNINGTON, NH 03442		Date	Book	Page	Type	Price	Grantor								
		08/17/2022	9644	489	Q I	150,000	SEYMOUR, DAVID R.								
		10/07/2020	9360	2719	Q I	100,000	HALL, COURTNEY								
		12/31/2019	9245	2552	U I 39		1 SOLOD, VICTOR S.								
		04/01/2011	8306	1468	Q I	80,000	LYDON, BRUCE K & DIANN								
		08/08/2007	7886	0730	Q I	280,000	WOLFFORD/VORPE								
LISTING HISTORY		NOTES													
02/25/26 EOPU 06/18/24 KCSA 04/16/24 EOPU 12/14/23 EORE 04/06/23 EOPE W/ INT 05/13/19 KCRE W/INT 03/28/14 HJRL 03/28/14 EORL		BENNINGTON CNTRY STORE; TWN WTR/SWR; WHT; NO ACC STO UPPER STORY, CRL BSMT, TRAP DR, WALK-IN CLR, TTL 2200SQFT, AC PER SURVEY 04. ROW TO LOT 80. 02 SALE- VALID W/ \$30K OF INVNTRY.SP=232K-30K= 202K. 08-ADJD SKTCH; ;19M&L:RMVD DEK & ADJD SKTCH DIM; RF ALSO MTL;PU23: RENO'S, ADDED UC, ADJD ATU TO CTH & ATF. PU24: ADJD COOLER DIM, FLOORS, BTH/FIX CT, COND & RMVD UC; 26PU NEW TANKS NCIV													
EXTRA FEATURES VALUATION												MUNICIPAL SOFTWARE BY AVITAR			
Feature Type		Units	Lngh x Width	Size Adj	Rate	Cond	Market Value	Notes	BENNINGTON ASSESSING OFFICE						
WALK IN COOLERS		128	8 x 16	185	55.00	50	6,512								
		6,500													
PARCEL TOTAL TAXABLE VALUE															
Year	Building	Features	Land												
2024	\$ 53,400	\$ 6,500	\$ 112,300												
		Parcel Total: \$ 172,200													
2025	\$ 53,400	\$ 6,500	\$ 112,300												
		Parcel Total: \$ 172,200													
2026	\$ 53,400	\$ 6,500	\$ 112,300												
		Parcel Total: \$ 172,200													
LAND VALUATION												LAST REVALUATION: 2024			
Zone: VIL VILLAGE DISTRIC		Minimum Acreage: 0.50		Minimum Frontage: 100		Site:				Driveway:		Road:			
Land Type	Units	Base Rate	NC	Adj	Site	Road	DWay	Topography	Cond	Ad Valorem	SPI	R	Tax Value	Notes	
COM/IND	0.230 ac	112,333	E	100	100	100	100		100	112,300	0	N	112,300	USE	
		0.230 ac								112,300	112,300				

TAX CARD, CONT.

Map: 000007	Lot: 000082	Sub: 000000	Card: 1 of 1	6 MAIN ST	BENNINGTON	Printed: 07/21/2026	
PICTURE		OWNER		TAXABLE DISTRICTS		BUILDING DETAILS	
		BENNINGTON PARTNERS, LLC		District	Percentage	Model: 1 STORY STORE	
		7 SCHOOL STREET, BOX 207				Roof: GABLE OR HIP/ASPHALT	
		BENNINGTON, NH 03442				Ext: CLAP BOARD	
						Int: DRYWALL	
						Floor: LAMINATE	
						Heat: GAS/FA DUCTED	
						Bedrooms: Baths: 1.0 Fixtures: 4	
						Extra Kitchens: Fireplaces:	
						A/C: Yes 100.00 % Generators:	
						Quality: B3 MINIMUM	
						Com. Wall: WOOD, 12 FT. 0.9000	
						Size Adj: 1.1116 Base Rate: CCS 77.00	
						Bldg. Rate: 0.7392	
						Sq. Foot Cost: \$ 51.23	

CONFIDENTIALITY & DISCLAIMER

THIS OFFERING IS SUBJECT TO THE FOLLOWING ASSUMPTIONS AND LIMITING CONDITIONS:

NAI Norwood Group assumes no responsibility for matter legal in character, nor do we render any opinion as to the title which is assumed to be good.

We believe the information furnished to us by the owners and others is reliable, but we assume no responsibility for its accuracy.

Buyers should not rely on this information, and Buyers should make their own investigation of any and all aspects.

This sale is subject to NH RSA 205 -A relative to the resale of manufactured housing parks.

PRESENTED BY:

MATT ROBINSON

ADVISOR

tel (603) 637-2237

mobile (603) 714-3426

mrobinson@nainorwoodgroup.com

JESSE SHAW

ADVISOR

tel (603) 637-2254

mobile (603) 391-1254

jshaw@nainorwoodgroup.com



NAI Norwood Group
116 South River Road
Bedford, NH 03110
www.nainorwoodgroup.com