C:\USERS\CNEUFIONEDRIVE\DOCUMENTS\PROJECTS\ARCHIVE\22-RLM-004 CUMBERLAND\DWG\CONCEPTS\22-004 CONCEPT 4D.DWG, CONCEPT, 4/10/2023 3:48 PM, CURTIS NEUFELD

THIS DRAWING IS THE PROPERTY AND INSTRUMENT OF PRIORITY REAL ESTATE GROUP, LLC. NO MODIFICATIONS OR CHANGES MAY BE MADE TO THIS DRAWING WITHOUT THE EXPRESS WRITTEN PERMISSION OF PRIORITY REAL ESTATE GROUP. ANY MODIFICATION, CHANGE OR USE OF THIS DRAWING WITHOUT THE EXPRESS WRITTEN PERMISSION OF PREG, LLC IS WRONGFUL AND IS AT THE USER'S RISK. ©2022.

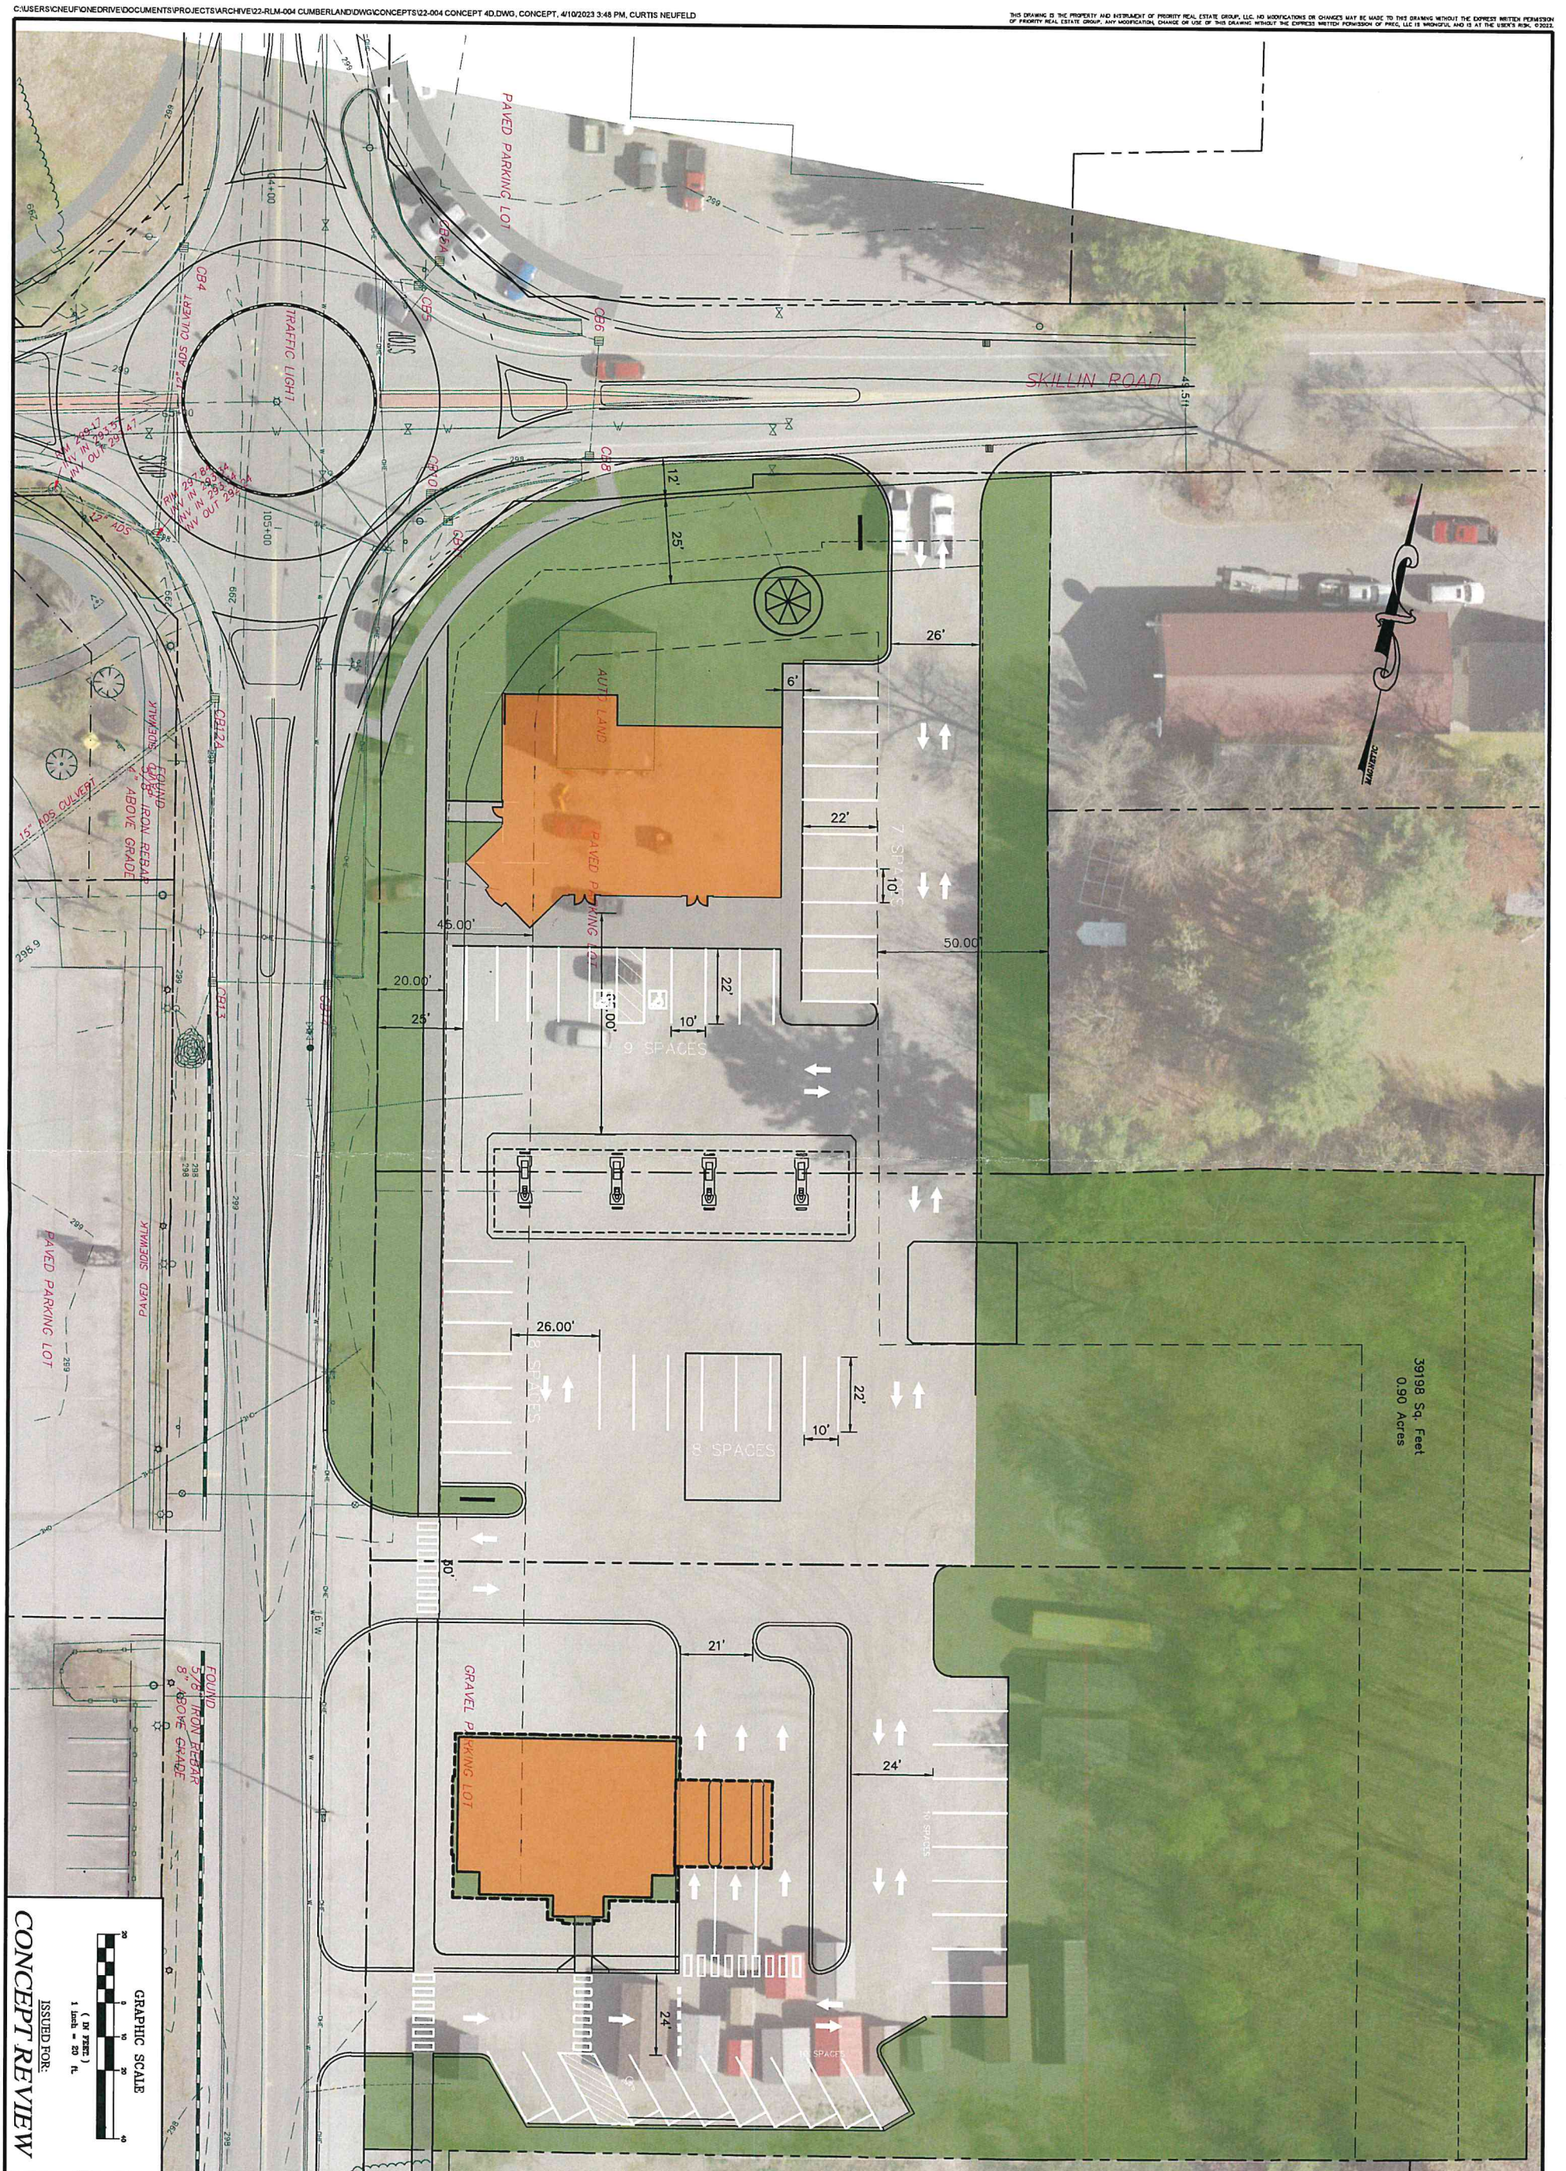

GRAPHIC SCALE

ISSUED FOR:

CONCEPT REVIEW

NOT FOR CONSTRUCTION

THIS PLAN IS ISSUED FOR REVIEW AND INFORMATION PURPOSES ONLY. THIS PLAN WILL CHANGE AND IS NOT INTENDED FOR PRICING OR CONSTRUCTION.

PRICING BASED ON THIS PLAN SHALL BE CONSIDERED PRELIMINARY AND MUST BE UPDATED PRIOR TO FINAL CONSTRUCTION DRAWINGS. *

1. XX-XX-XX CYN

STATE OF MAINE — CURTIS Y. NEUFELD 9779 LICENSED PROFESSIONAL ENGINEER — XX-XX-XX

TITLE: **CONCEPT 5**

PROJECT: *RUSTY LANTERN CONVENIENCE STORE*
181 GRAY ROAD, CUMBERLAND, MAINE

PREPARED FOR:

PRIORITY REAL ESTATE GROUP LLC
PRIORITY
2 MAIN STREET
TOPSHAM, MAINE 04086
207.837.6198

FIELD WK:	SCALE: 1"=20'	SHEET: 1
DRN BY: CYN	JOB #: 22-004	
CH'D BY: CYN	TAX MAP/LOT: U-02 / 24	
DATE: 06-23-22	FILE:	