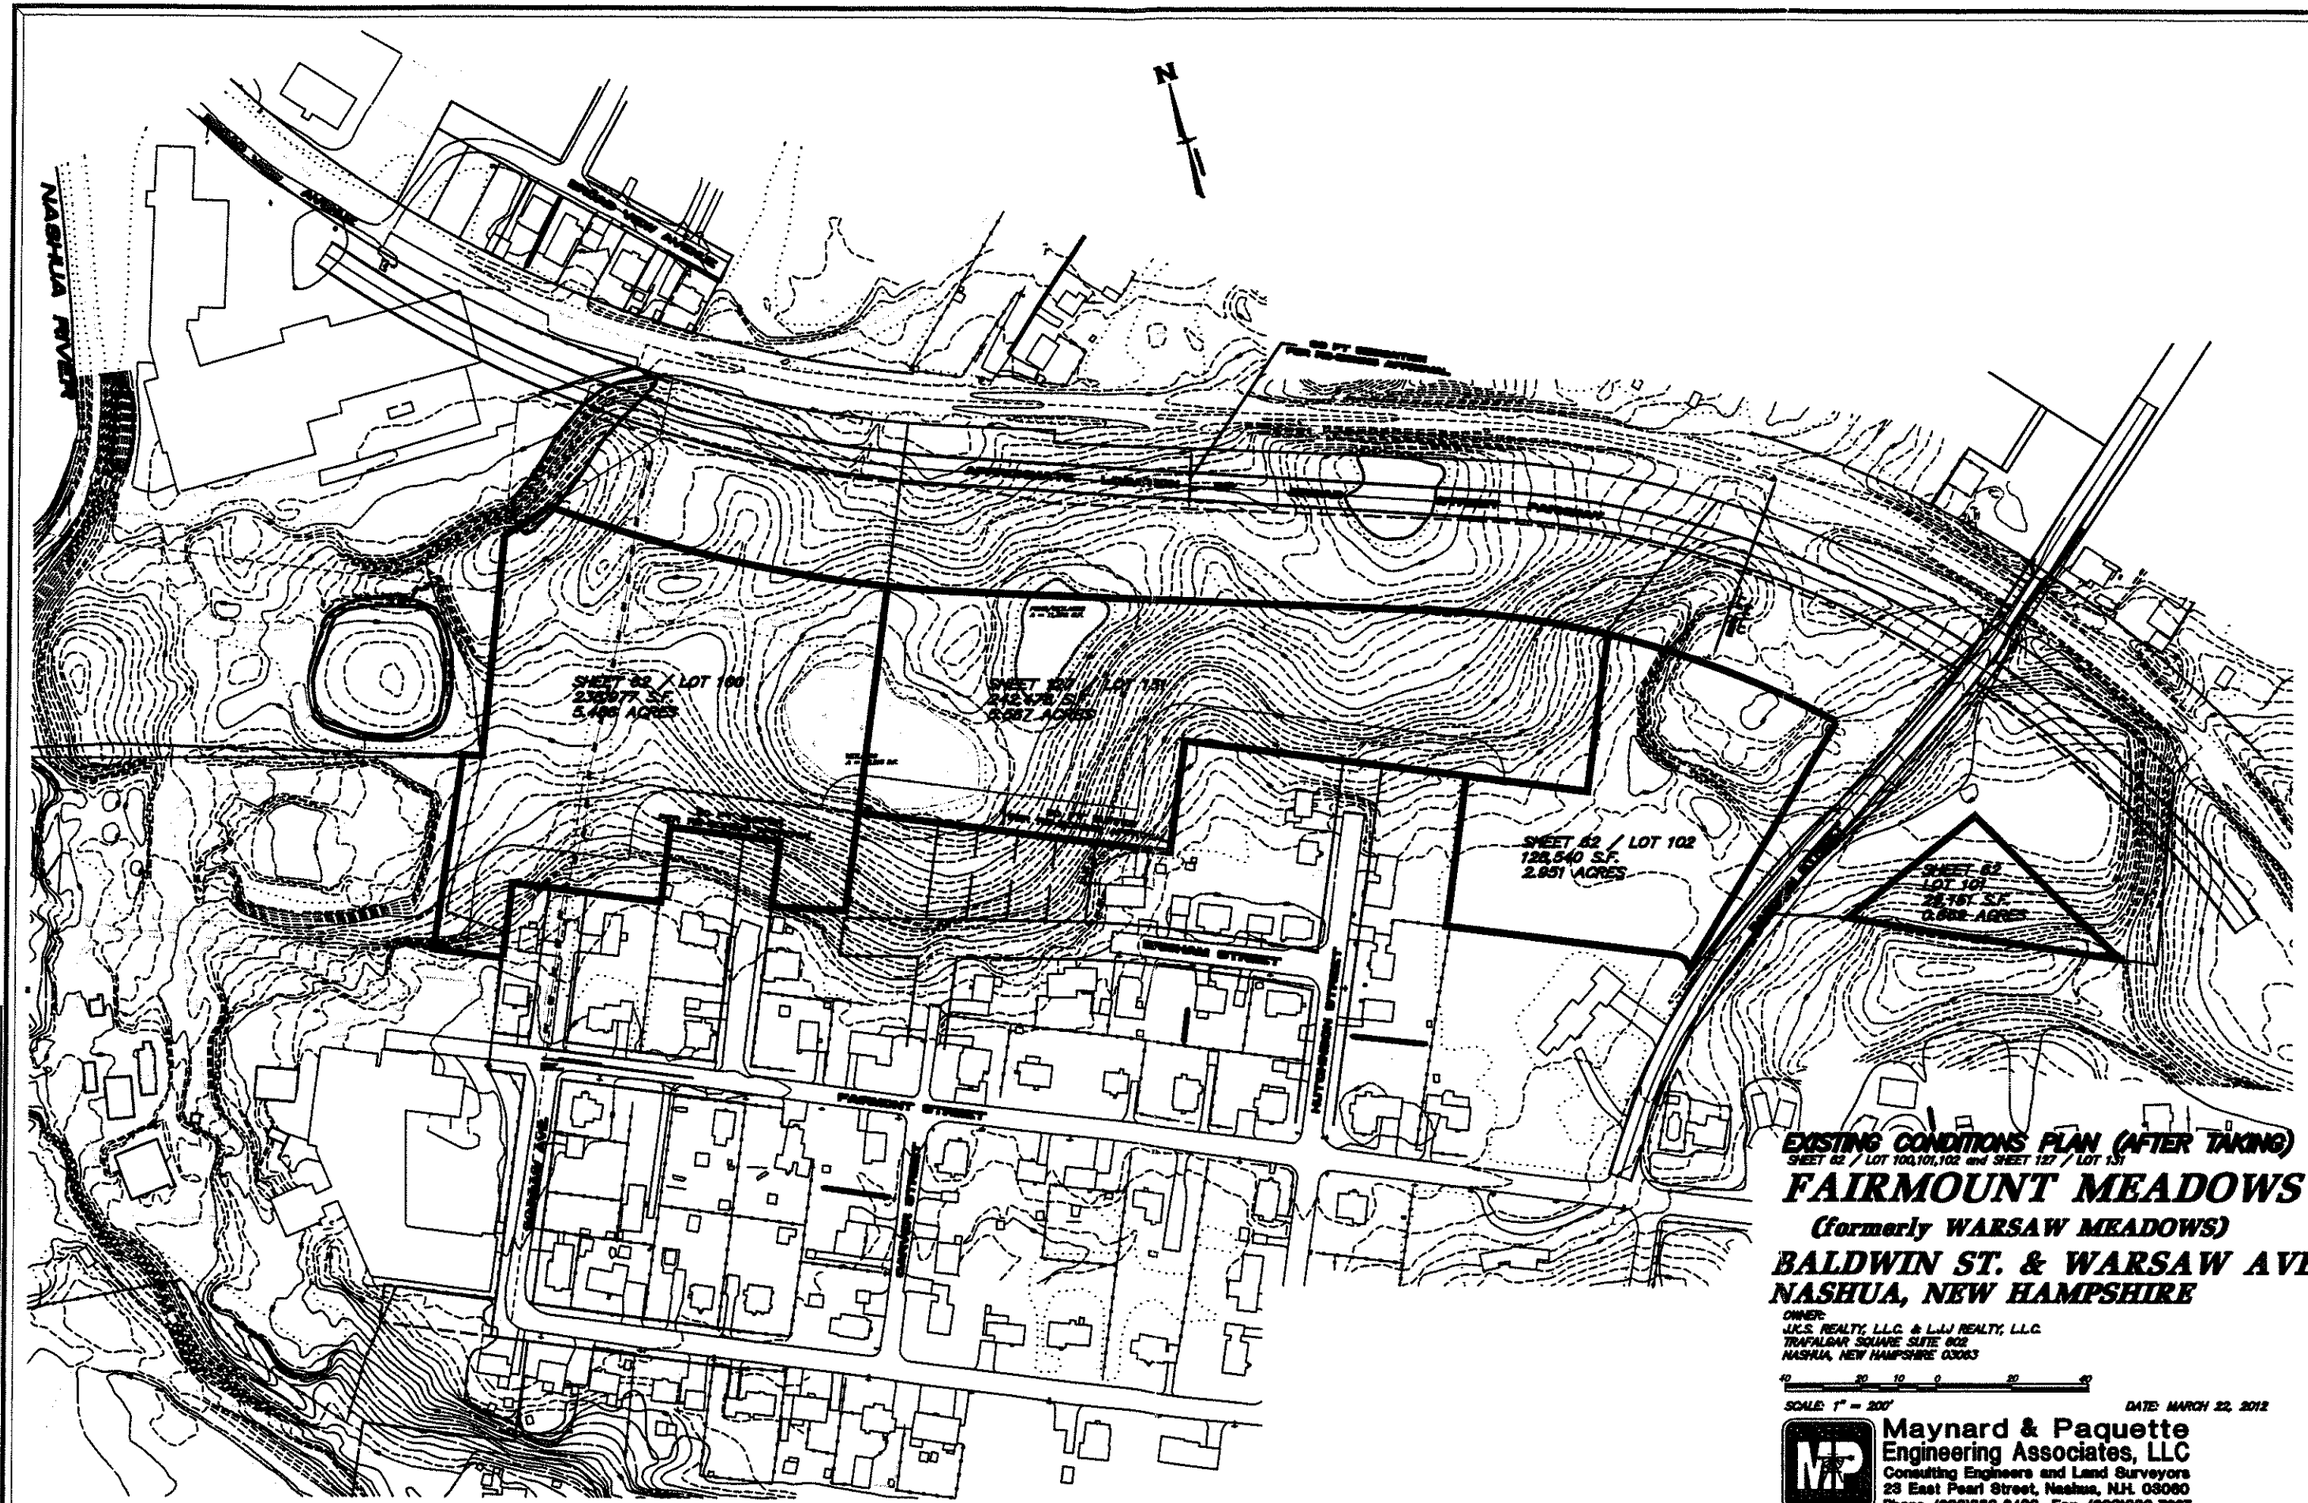

EXISTING CONDITIONS PLAN (AFTER TAKING)

SHEET 82 / LOT 100,101,102 and SHEET 127 / LOT 131

FAIRMOUNT MEADOWS

(formerly WARSAW MEADOWS)

BALDWIN ST. & WARSAW AVE.
NASHUA, NEW HAMPSHIRE

OWNER:
LIC.S. REALTY, L.L.C. & L.J.J REALTY, L.L.C.
TRAFALGAR SQUARE SUITE 602
NASHUA, NEW HAMPSHIRE 03063

40 20 10 0 20 40

SCALE: 1" = 200' DATE: MARCH 22, 2012

Maynard & Paquette
Engineering Associates, LLC
Consulting Engineers and Land Surveyors
23 East Pearl Street, Nashua, N.H. 03060
Phone: (603)883-6433 Fax: (603)883-7227

NO.	BY	DATE	REVISION

DESIGNED	DRAFTED	CHECKED	APPROVED	BOOK & PAGE	REVISION	SIZE	JOB NUMBER
DCL	DCL				–	D	12282

COPYRIGHT, ALL RIGHTS RESERVED 2011
MAYNARD & PAQUETTE ENGINEERING ASSOCIATES, LLC