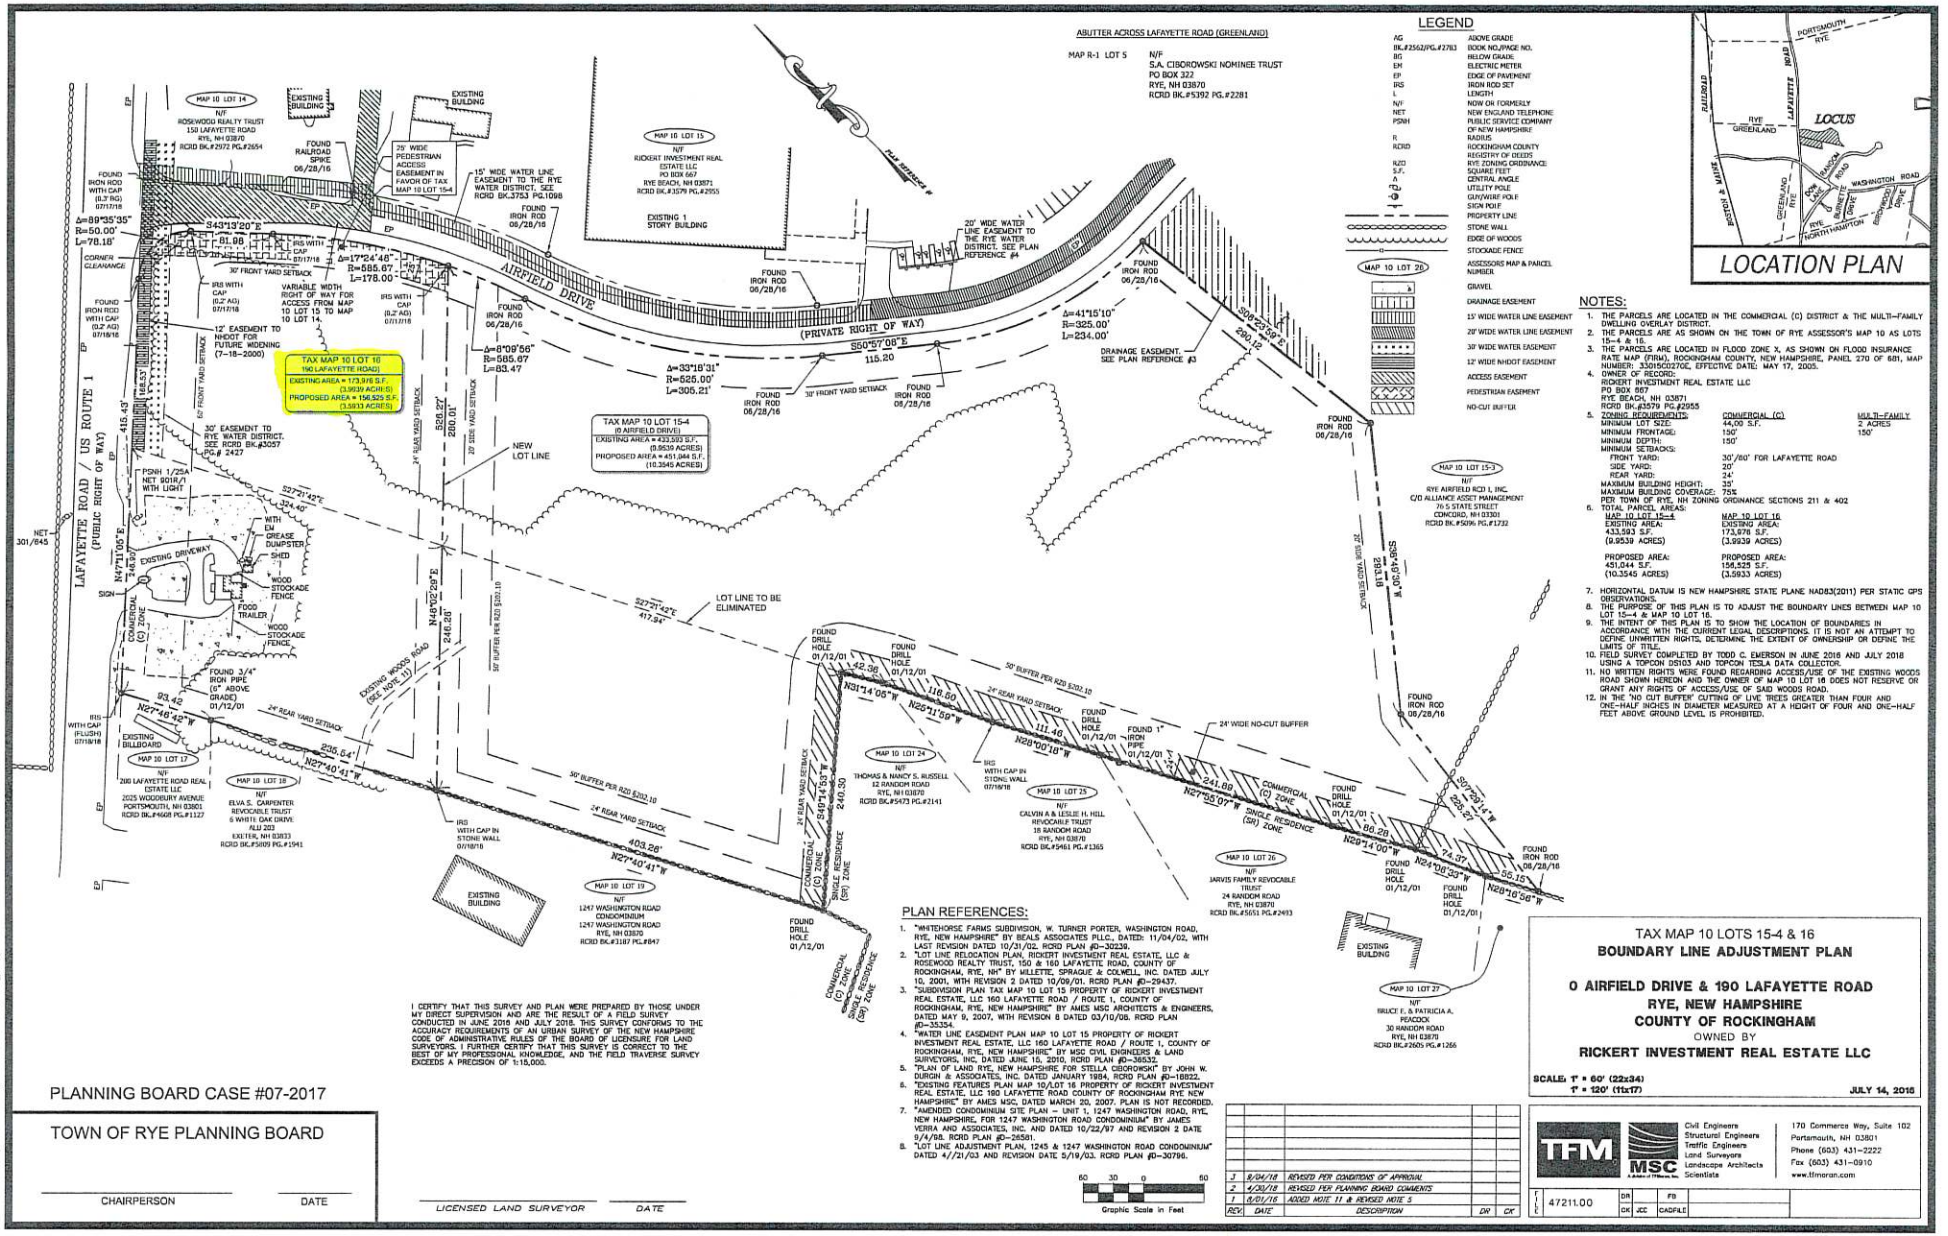


| REV. | DATE | DESCRIPTION | DR | CK |
|---|---|---|---|---|
| 3 | 8/24/18 | REVISED PER CONDITIONS OF APPROVAL | | |
| 2 | 4/20/18 | REVISED PER PLANNING BOARD COMMENTS | | |
| 1 | 8/01/16 | ADDED NOTE 11 & REVISED NOTE 5 | | |

I CERTIFY THAT THIS SURVEY AND PLAN WERE PREPARED BY THOSE UNDER MY DIRECT SUPERVISION AND ARE THE RESULT OF A FIELD SURVEY CONDUCTED IN JUNE 2016 AND JULY 2018. THIS SURVEY CONFORMS TO THE ACCURACY REQUIREMENTS OF AN URBAN SURVEY OF THE NEW HAMPSHIRE CODE OF ADMINISTRATIVE RULES OF THE BOARD OF LICENSURE FOR LAND SURVEYORS. I FURTHER CERTIFY THAT THIS SURVEY IS CORRECT TO THE BEST OF MY PROFESSIONAL KNOWLEDGE, AND THE FIELD TRAVERSE SURVEY EXCEEDS A PRECISION OF 1:15,000.

Sep 27, 2018 - 10:15am
P:\MSC Projects\47211.00\dwg\47211.00 Lot Line Relocation_M.dwg