

VARIANCE FOR RESIDENTIAL USE IN GC4 ZONE

REFERENCE PLANS

1. PLAN OF LAND OF.....

NOTES

1. CURRENT ZONING IS GC4 (GENERAL COMMERCIAL IV) ZONING DISTRICT.

	REQUIRED	PROVIDED
MIN. LOT SIZE:	*1.0 ACRE	2 AC.
MIN. LOT FRONTAGE:	125'	150'
MIN. BUILDING SETBACKS:		
FRONT	35'	35'
SIDE	20'	20'
REAR	20'	20'

WHERE PROPOSED USE IS RESIDENTIAL, LOT SIZE AND FRONTAGE TO FOLLOW LMDR (LOW-MEDIUM DENSITY RESIDENTIAL DISTRICT) ZONING DISTRICT.

MIN. LOT SIZE:	<u>REQUIRED</u> 2.0 ACRE
MIN. LOT FRONTAGE:	150'
MIN. BUILDING SETBACKS:	
FRONT	35'
SIDE	15'
REAR	15'

* WITHOUT PUBLIC SEWER: ONE ACRE, PLUS 10,000 SQUARE FEET FOR EACH 200 GALLONS PER DAY OF SEWAGE EFFLUENT AFTER THE FIRST 200 GALLONS PER DAY, UNLESS THE OWNER CAN SHOW ADEQUATE PLANS FOR SEWAGE DISPOSAL ON A SMALLER LOT.

2. USE RESIDENTIAL USE NOT PERMITTED, COMMERCIAL USE PERMITTED

3. THE PROPERTY WILL BE SERVICED BY THE FOLLOWING SERVICES:

DRAINAGE	PRIVATE
SEWER	PRIVATE
WATER	PENNICHUCK EAST, PENNICHUCK
GAS	LIBERTY UTILITIES
ELECTRIC	EVERSOURCE
TELEPHONE	FIDUIM
CABLE	FIDUIM

4. BOUNDARY INFORMATION SHOWN HEREON IS BASED ON GIS INFORMATION.

5. TOPOGRAPHY WAS GENERATED FROM GIS INFORMATION.

6. WETLANDS INFORMATION DEPICTED ON THIS PLAN IS FROM A DELINEATION CONDUCTED BY JOHN J. ST. JOHN ON OCTOBER 25TH, 2025

7. EXAMINATION OF THE FLOOD INSURANCE RATE MAP FOR THE TOWN OF DERRY, NEW HAMPSHIRE, ROCKINGHAM COUNTY, COMMUNITY PANEL NUMBER 33015C0532E, EFFECTIVE DATE: MAY 17, 2025, INDICATES THAT THE SUBJECT PARCEL IS NOT LOCATED WITHIN A FLOOD HAZARD AREA.

8. WETLAND IMPACTS WILL REQUIRE AN APPLICATION TO NHDES WETLANDS BUREAU AND A VARIANCE FROM THE TOWN ZONING BOARD OF ADJUSTMENTS. OBTAINING THESE PERMITS WILL DEPEND ON THE WETLAND FUNCTION AND VALUES, AND SENSITIVITY OF THE PROJECT.


9. TESTING FOR SUITABLE AREAS FOR SEPTIC SYSTEMS AND WELLS WILL BE REQUIRED TO CONFIRM THAT SERVICES CAN BE PROVIDED ON SITE, AND/OR AVAILABLE MUNICIPAL SEWER AND WATER CAPACITY WILL NEED TO BE VERIFIED DURING THE DESIGN PROCESS.

10. SITE DEVELOPMENT MAY REQUIRE RETAINING WALLS FOR GRADE CHANGES.

11. EASEMENTS, RIGHTS, AND RESTRICTIONS SHOWN ARE THOSE WHICH IDENTIFIED BASED ON DATA USED IN CONCEPTUAL DESIGN. OTHER RIGHTS, EASEMENTS, OR RESTRICTIONS MAY EXIST WHICH DEED RESEARCH AND A TITLE EXAMINATION OF SUBJECT PARCEL(S) WOULD DETERMINE.

12. THE LOCATION OF ANY UTILITY INFORMATION SHOWN ON THIS PLAN IS APPROXIMATE. TFMORAN INC. MAKES NO CLAIM TO THE ACCURACY OR COMPLETENESS OF UTILITIES SHOWN. PRIOR TO ANY EXCAVATION ON SITE THE CONTRACTOR SHALL CONTACT DIG SAFE AT 1-888-344-7233.

13. INFORMATION DEPICTED ON THIS PLAN IS NOT A RESULT OF A SURVEY CONDUCTED BY TFMORAN INC. THIS PLAN IS SOLELY FOR CONCEPTUAL PURPOSES. A COMPLETE EXISTING CONDITIONS SURVEY AND SITE DESIGN CONSIDERATIONS MAY IMPACT SQUARE FOOTAGE, BUILDING ENVELOPE AND SITE LAYOUT.

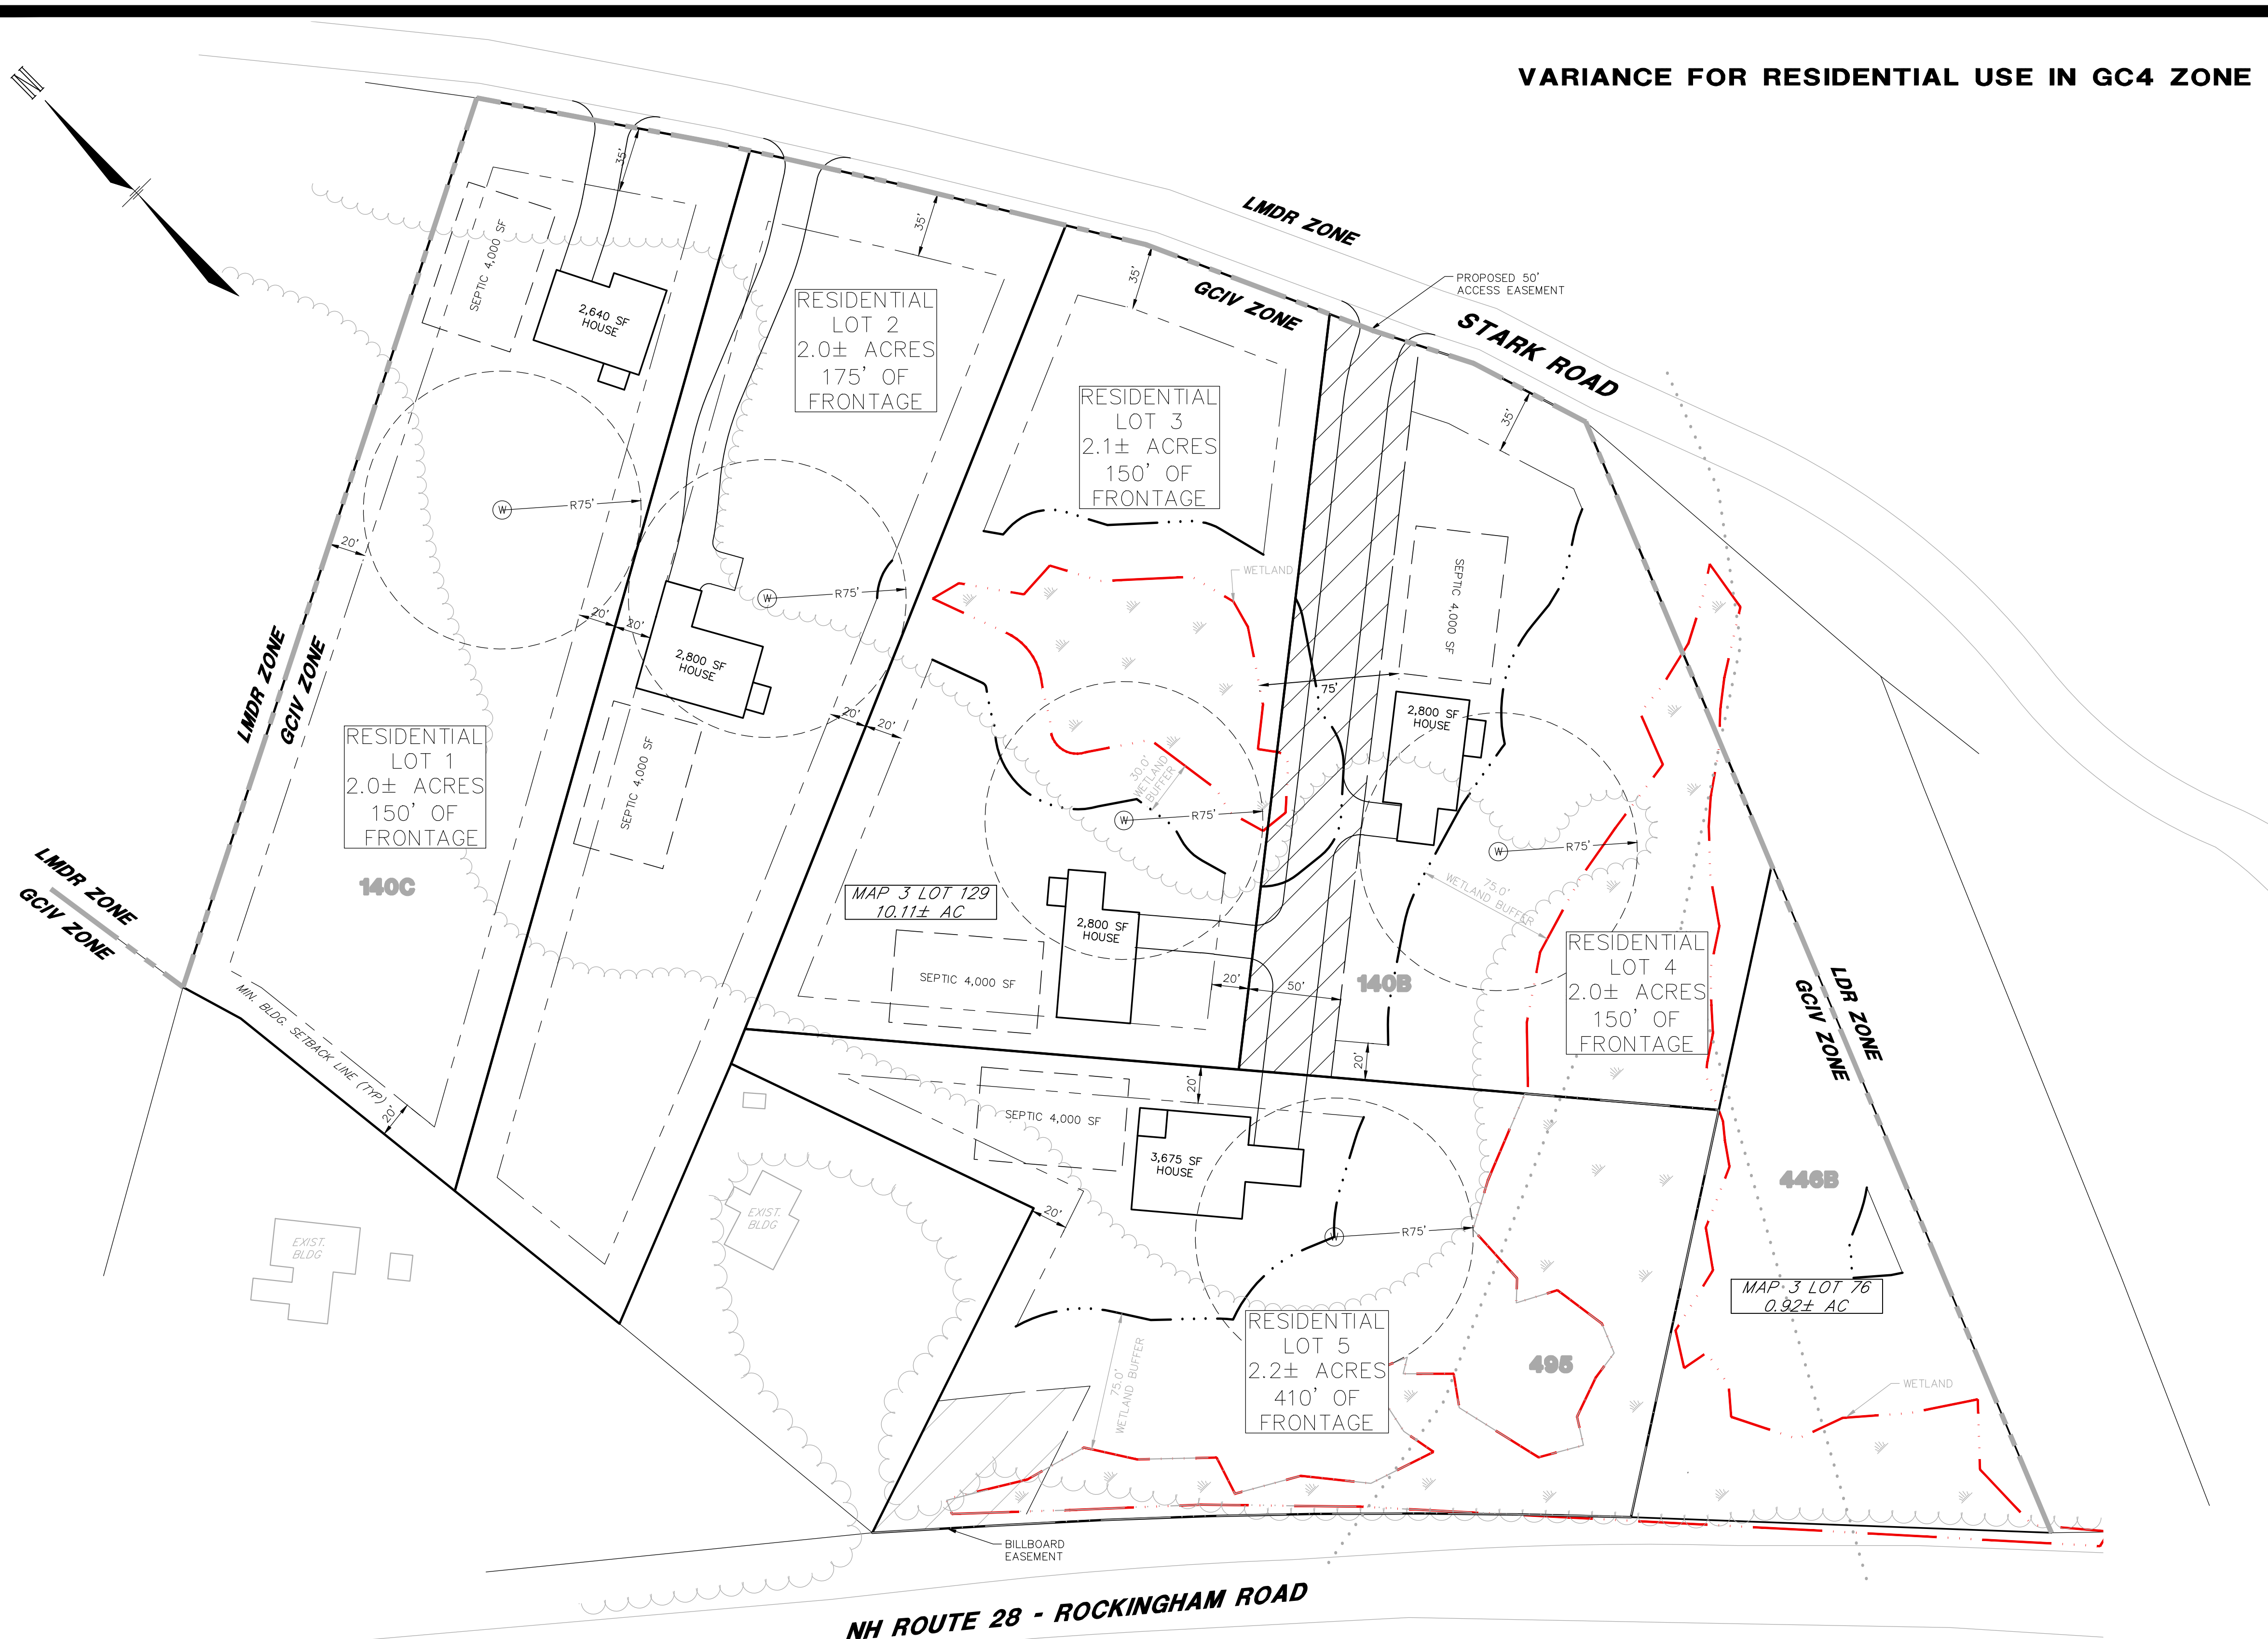

This plan is for conceptual purposes only. It is not necessarily the result of a complete on-site survey, nor is it intended for construction uses. Locations of boundaries and wetlands are approximate, and not necessarily correct or accurate. Compliance with current regulations must be verified.

Copyright 2025 © TF Moran, Inc.
48 Constitution Drive, Bedford, N.H. 03110

All rights reserved. These plans and materials may not be copied, duplicated, replicated or otherwise reproduced in any form whatsoever without the prior written permission of TF Moran, Inc.

This plan is not effective unless signed by a duly authorized officer of TF Moran, Inc.

HORIZONTAL SCALE 1"=50'

[illegible]

Civil Engineers	48
Structural Engineers	Be
Traffic Engineers	Ph
Land Surveyors	Fa
Landscape Architects	ww
Scientists	

48 Constitution Drive
Bedford, NH 03110
Phone (603) 472-4488
Fax (603) 472-9747
www.tfmoran.com

FILE	BUS. DEV.	DR	--	CADFILE	BUS. DEV.	CONCEPT A
		CK	--			