


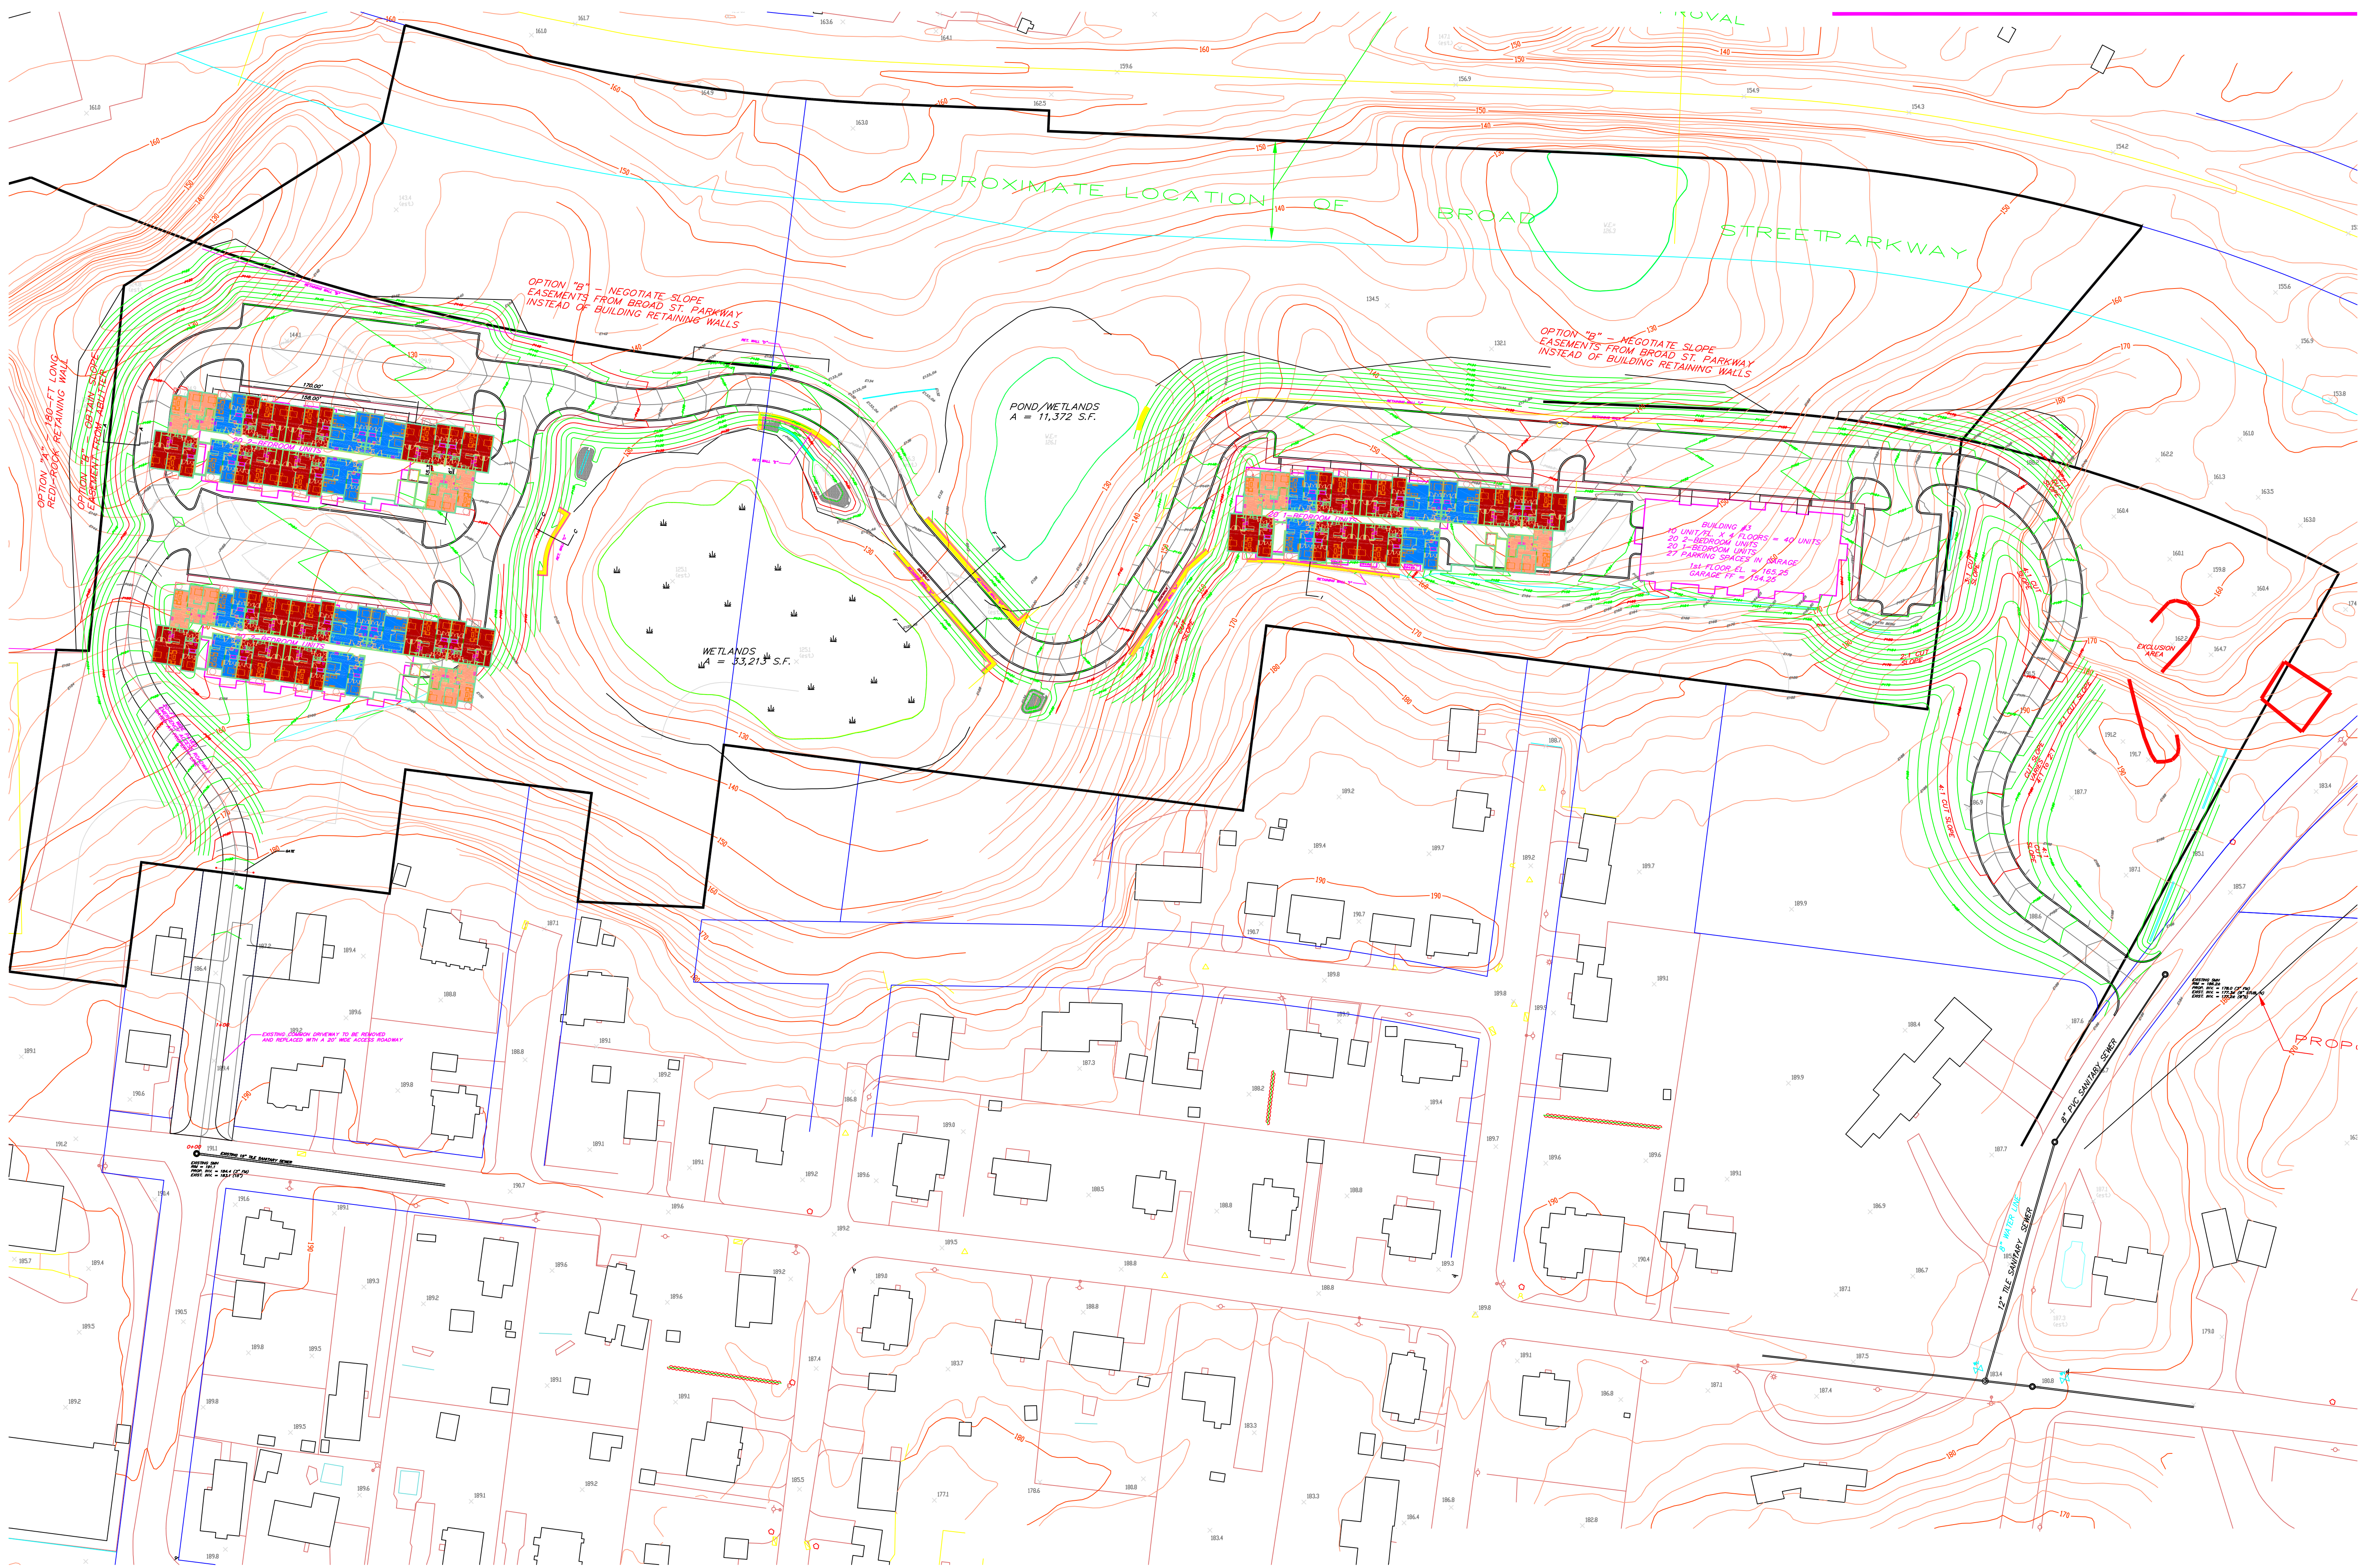

MARKET
SQUARE

ARCHITECTS

104 Congress St., STE 203
Portsmouth, NH 03801
PH: 603.501.0202

NOT FOR
CONSTRUCTION

Revisions:

#	Description	Date

Scale:

Drawn By:

Checked By:

Project No.:

Date:

Title:

2018 Market Square Architects